SCALING RULES

SIZE E

M- 119 SH. 4

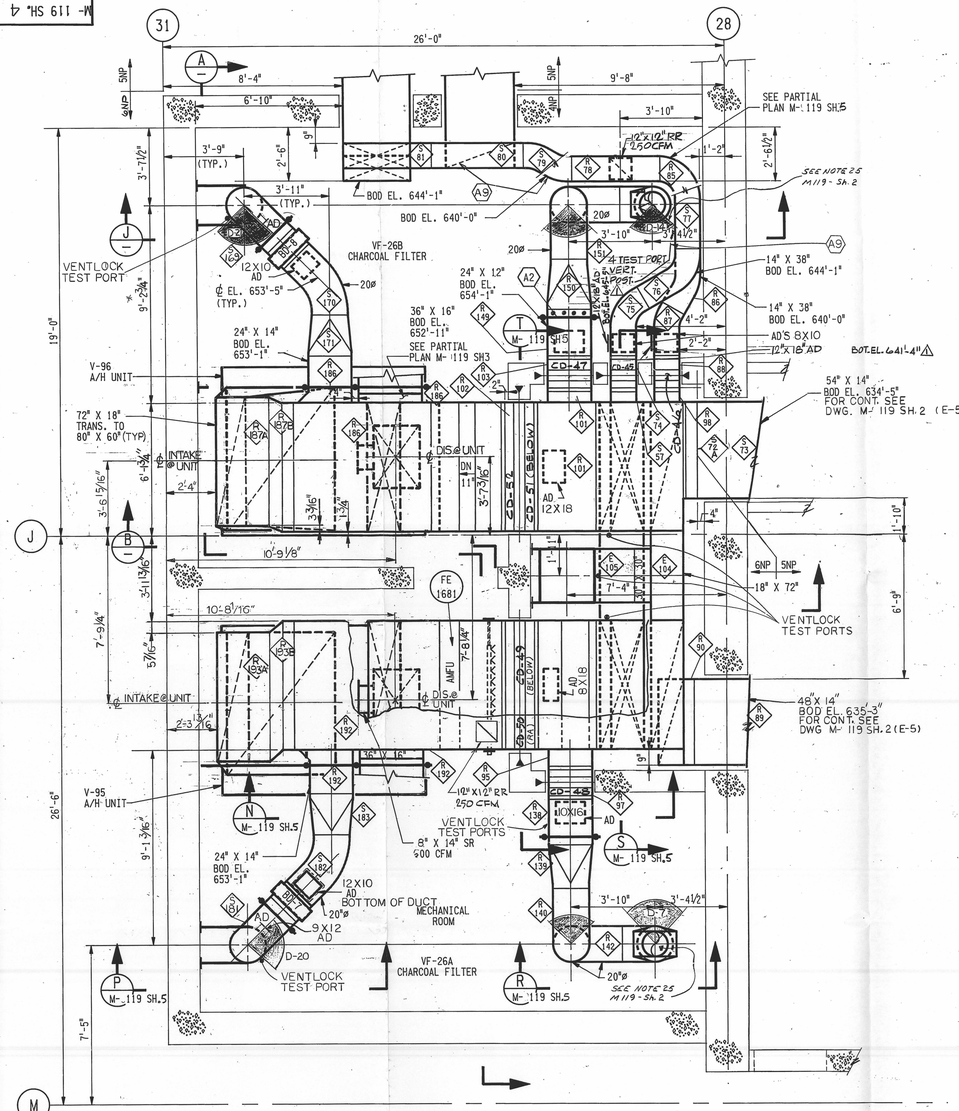

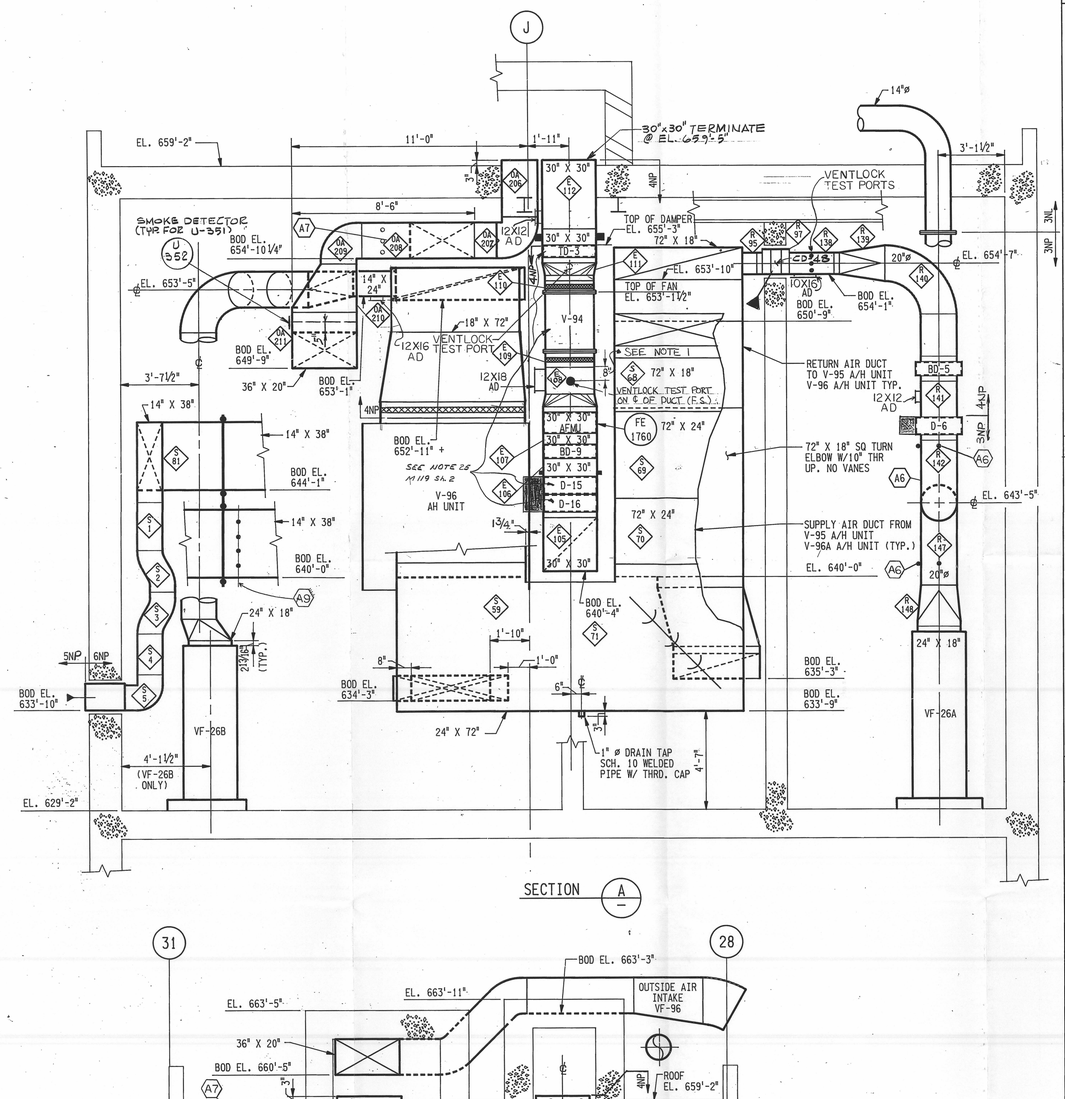

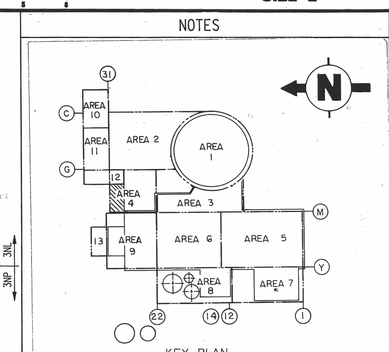

NOTES

1. DIMENSIONS FOR LOCATION OF VENTLOCK TEST CONNECTIONS HAVE (±1") TOLERANCE.

REFERENCE DRAWINGS

FOR GENERAL NOTES AND REFERENCES SEE DWG. M- 119 SH.2.

No.	DATE	REVISIONS	BY	CHK	ENG	PROJ ENGR	MICROFILM DATE
8	1-14-98	ADDED BD-11 AND VENTLOCK DIMS. TO SEC.B PER SC-97-027 AND DCR 97-1034.	MDS				
7	4-27-96	CHANGED NOTE 15 (REF.) TO 25 PE's DCR 96-176.	MDS				
6	4/18/95	ADDED NOTE #1 & REV. SECTION A&B PER SC-93-029E DCR 95-156	MDS	ALB			
5	8/1/96	ADDED NOTE 15 REF. TO D-8, D-9, D-7, D-14, D-15, D-16, TD-5, TD-3, V-94. PER SC-96-021	MDS	MDS	PEE		BY CK APP
4	10/29/94	CORRECTED HEATING & VENTILATION EQUIPMENT PER GWO 8721	MDS	MDS		LHV	M
3	6/11/84	REVIS. CFM, ADDED DUCT SILENCER AND DUCTWORK	TP	MDS	—	JWB	M
2	3/1/84	REVISED NOTE 15 (15) ADDED NOTE 16 & 17 REVISED DUCTWORK PER RE-ORDER TO ACCOMMODATE	TP	KMC	—	JWB	M
1	2/14/84	ENLARGED DUCTWORK AT EQUIP. ADDED DUCTWORK AT EQUIP. ADDED NOTE 15 REVISED PER RECORDS	TP	KMC	—	PBD	M
0		FOR RECORD	CAD	CK		JWB	M

SCALE 3/8"=1'-0" | DESIGNED M. UNAL | DRAWN CADD/KV

BECHTEL
ANN ARBOR, MICHIGAN

PALISADES PLANT
CONSUMERS POWER COMPANY
GWO 8721

HEATING AND VENTILATION

MECHANICAL EQUIPMENT ROOM
PLAN AND SECTIONS EL. 629'-2"

JOB No.	DRAWING No.	REV.
12447-054	M- 119 SH.4	8

AAC 5-6-83

This drawing and the design it covers are the property of BECHTEL. They are merely loaned and on the borrower's express agreement that they will not be reproduced, copied, licensed, exhibited, nor used except in the limited way and private use permitted by any written consent given by the lender to the borrower.