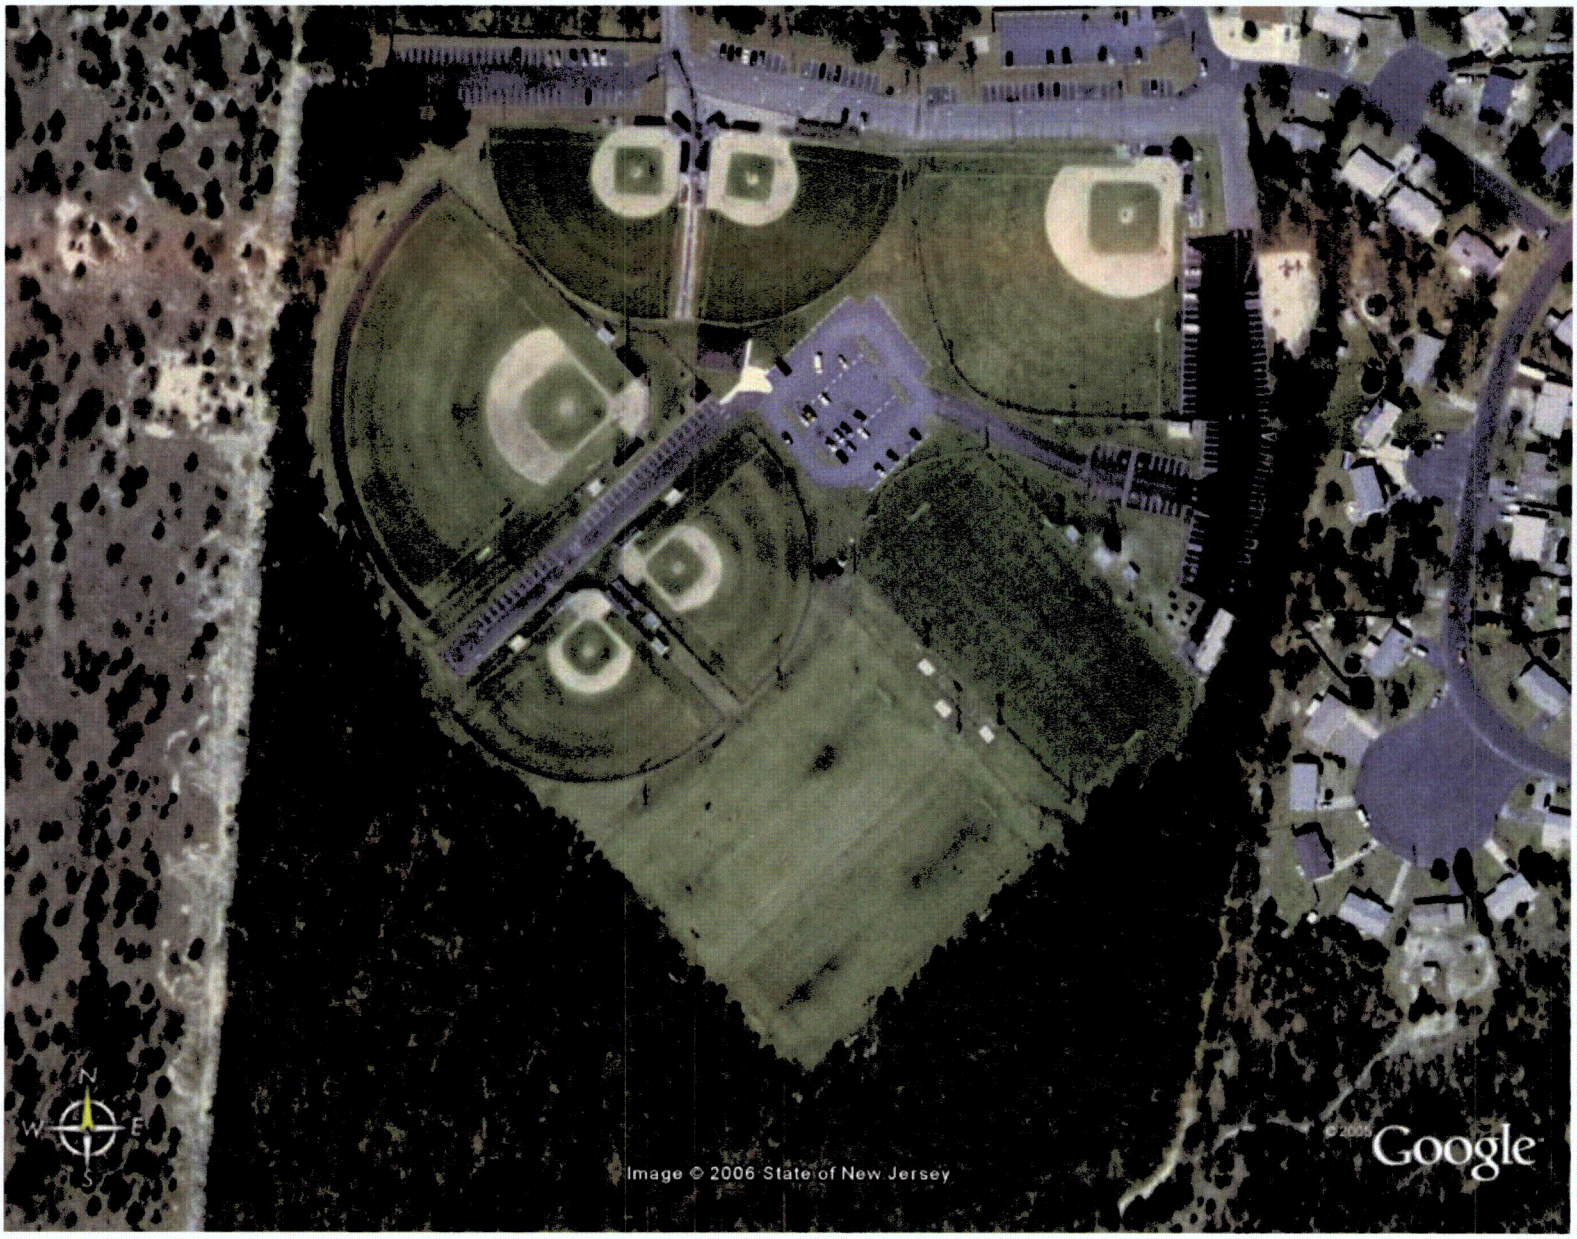
N
W
E
S
Image © 2006 State of New Jersey
© 2005 Google

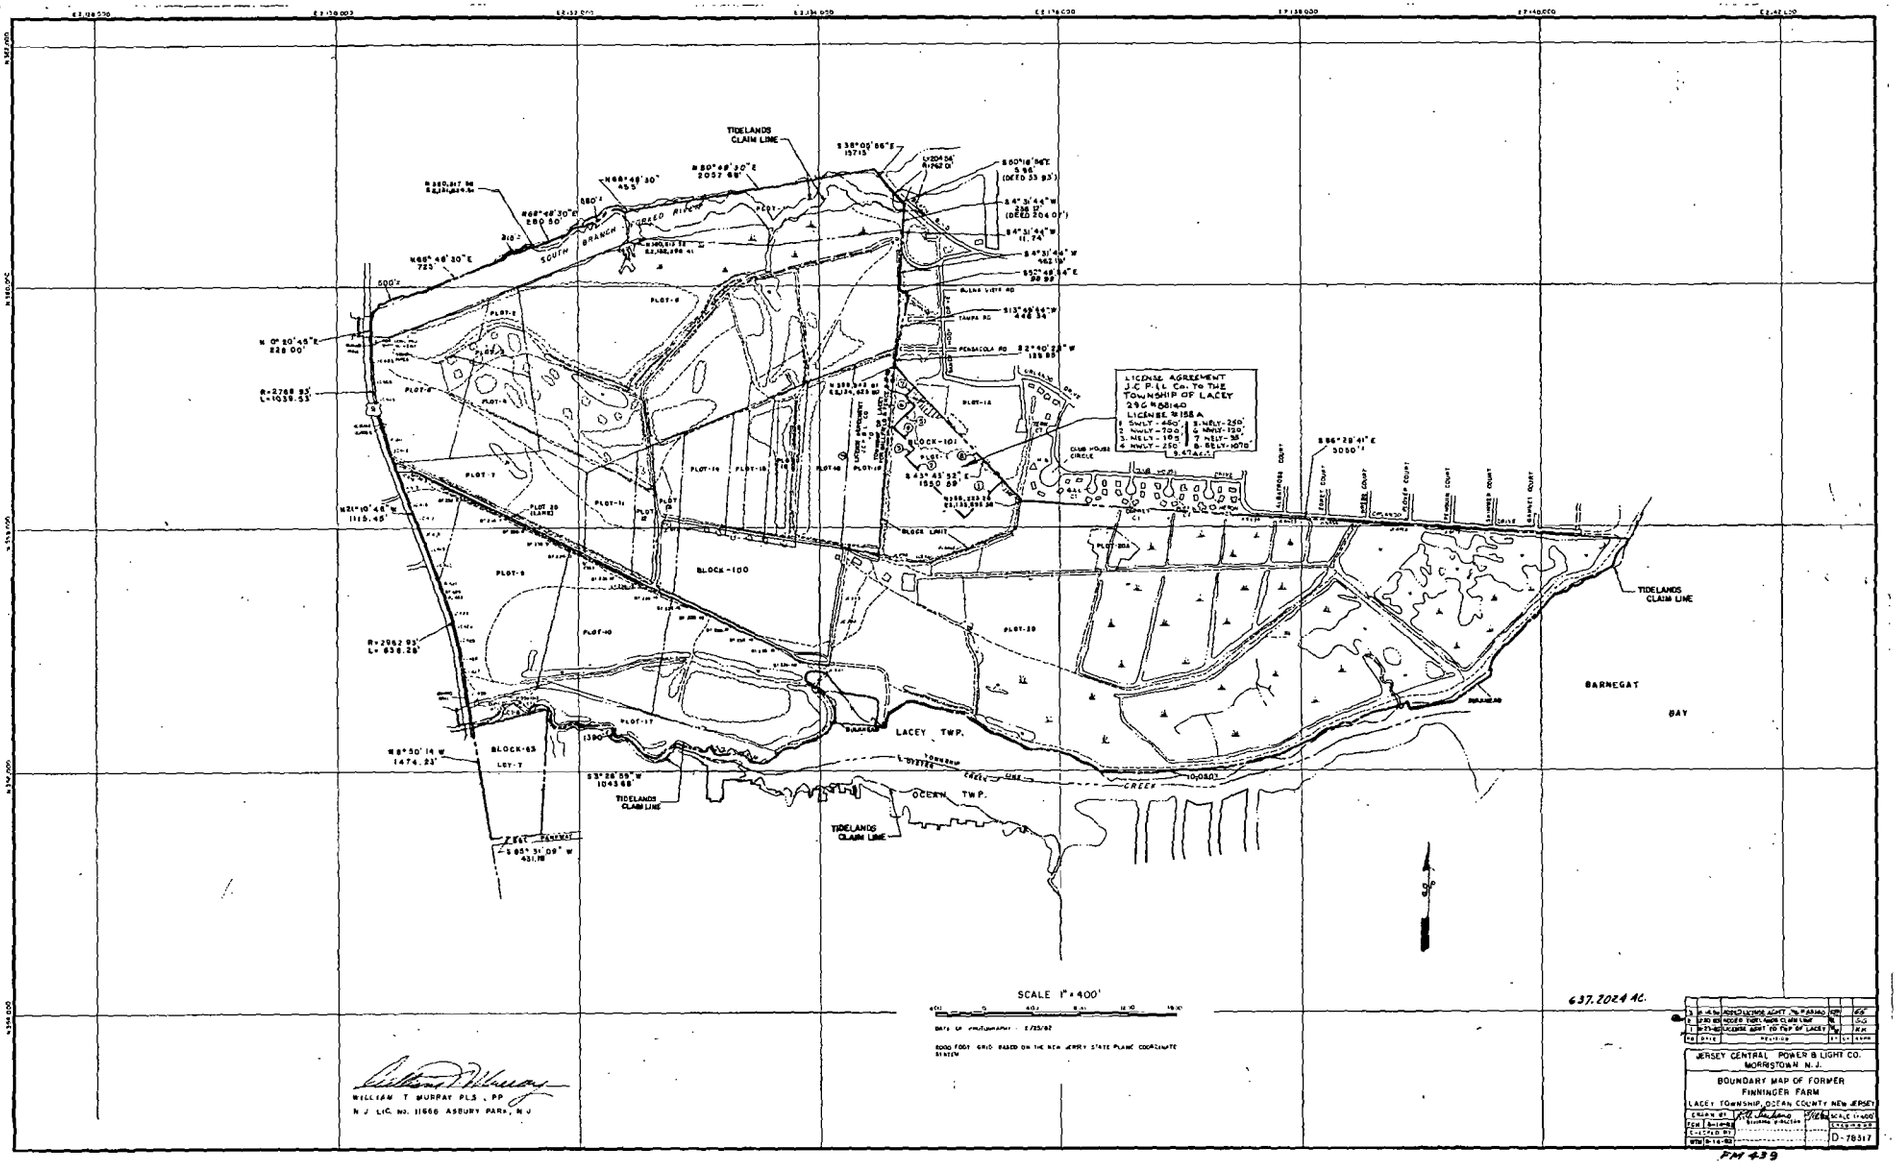
TIDELANDS CLAIM LINE
SOUTH BRANCH
LICENSE AGREEMENT
J.C.P.&L. Co. TO THE
TOWNSHIP OF LACEY
296 #88140
LICENSE #158A
BLOCK-100
BLOCK-101
BLOCK-63
LACEY TWP.
OCEAN TWP.
BARNEGAT
BAY
SCALE 1" = 400'
637.2024 AC.
WILLIAM T MURRAY PLS, PP
N J LIC. NO. 11666 ASBURY PARK, N J
JERSEY CENTRAL POWER & LIGHT CO.
MORRISTOWN N.J.
BOUNDARY MAP OF FORMER
FINNINGER FARM
LACEY TOWNSHIP, OCEAN COUNTY NEW JERSEY
D-78317
FM 439