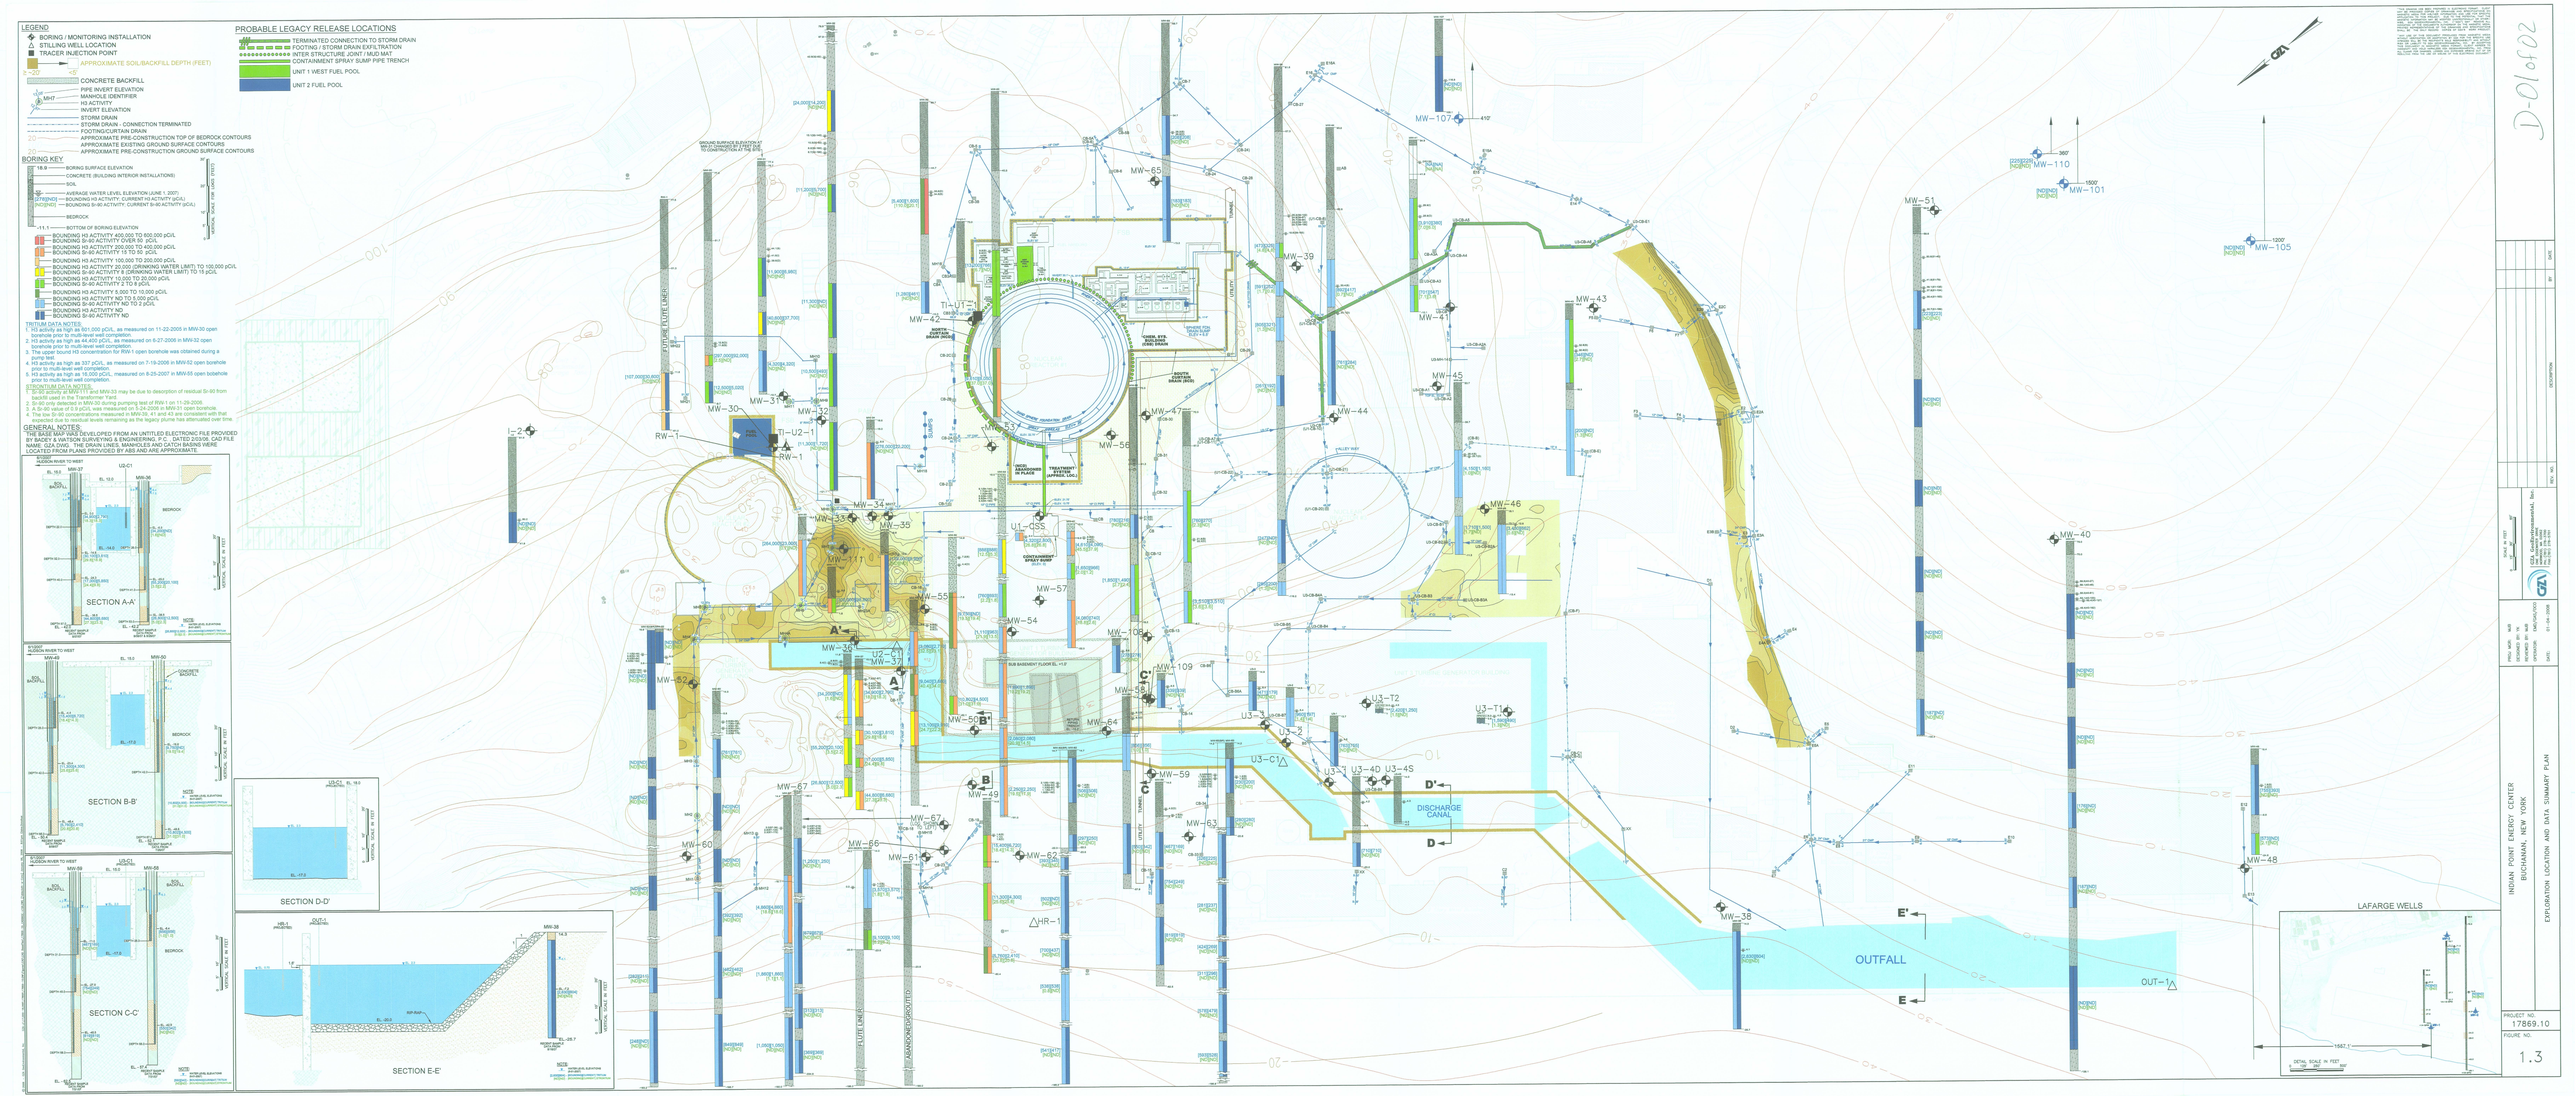

INDIAN POINT ENERGY CENTER
BUCHANAN, NEW YORK

EXPLORATION LOCATION AND DATA SUMMARY PLAN

PROJECT NO.
17869.10

FIGURE NO.
1.3

D-01 of 02

CEA Geotechnical and Environmental, Inc.
Cranbury, New Jersey
609-395-1333
Fax 609-395-1555

DESIGNED BY: NJR
DRAWN BY: NJR
CHECKED BY: MJR
APPROVED: MAC/VJ/DH
DATE: 01-04-2008

NO. | BY | DATE | DESCRIPTION