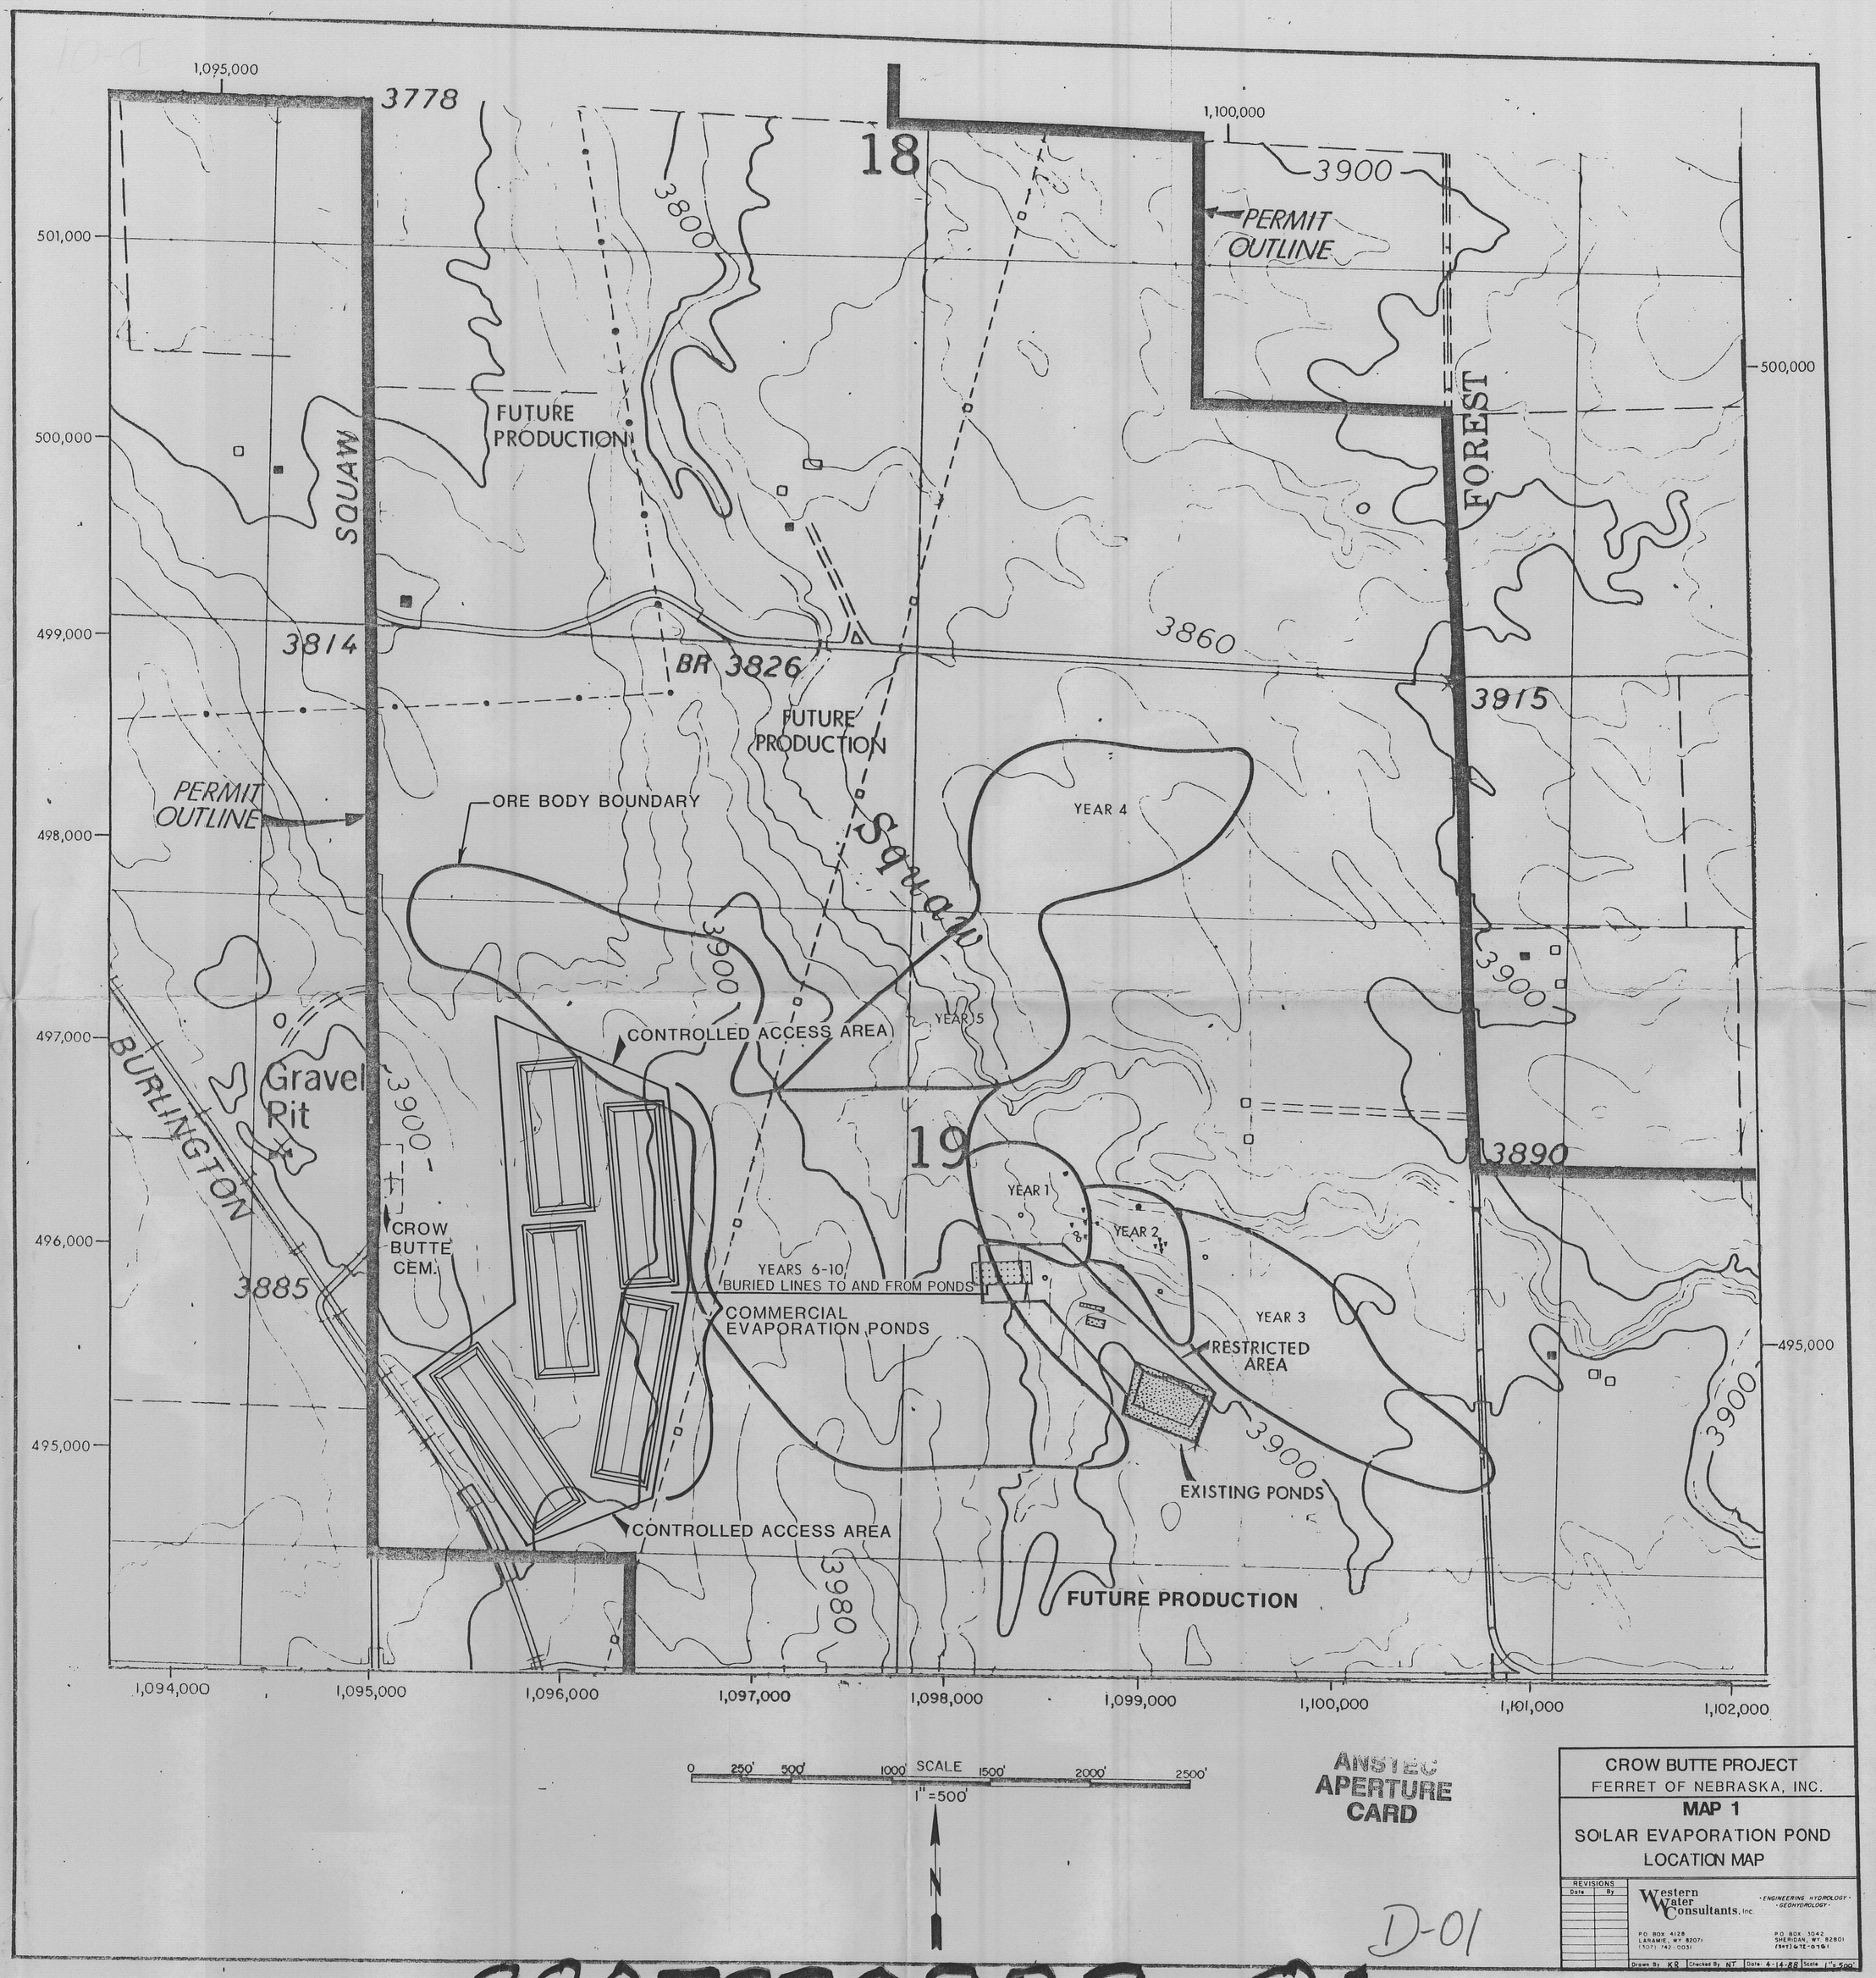

AINSTEC APERTURE CARD

CROW BUTTE PROJECT
FERRET OF NEBRASKA, INC.

MAP 1

SOLAR EVAPORATION POND LOCATION MAP

REVISIONS	
Date	By

Western Water Consultants, Inc. — ENGINEERING HYDROLOGY · GEOHYDROLOGY

P.O. BOX 4128, LARAMIE, WY 82071, (307) 742-0031

P.O. BOX 1042, SHERIDAN, WY 82801, (307) 672-0161

Drawn By KR | Checked By NT | Date 4-14-88 | Scale 1" = 500'

D-01

8807270203-01