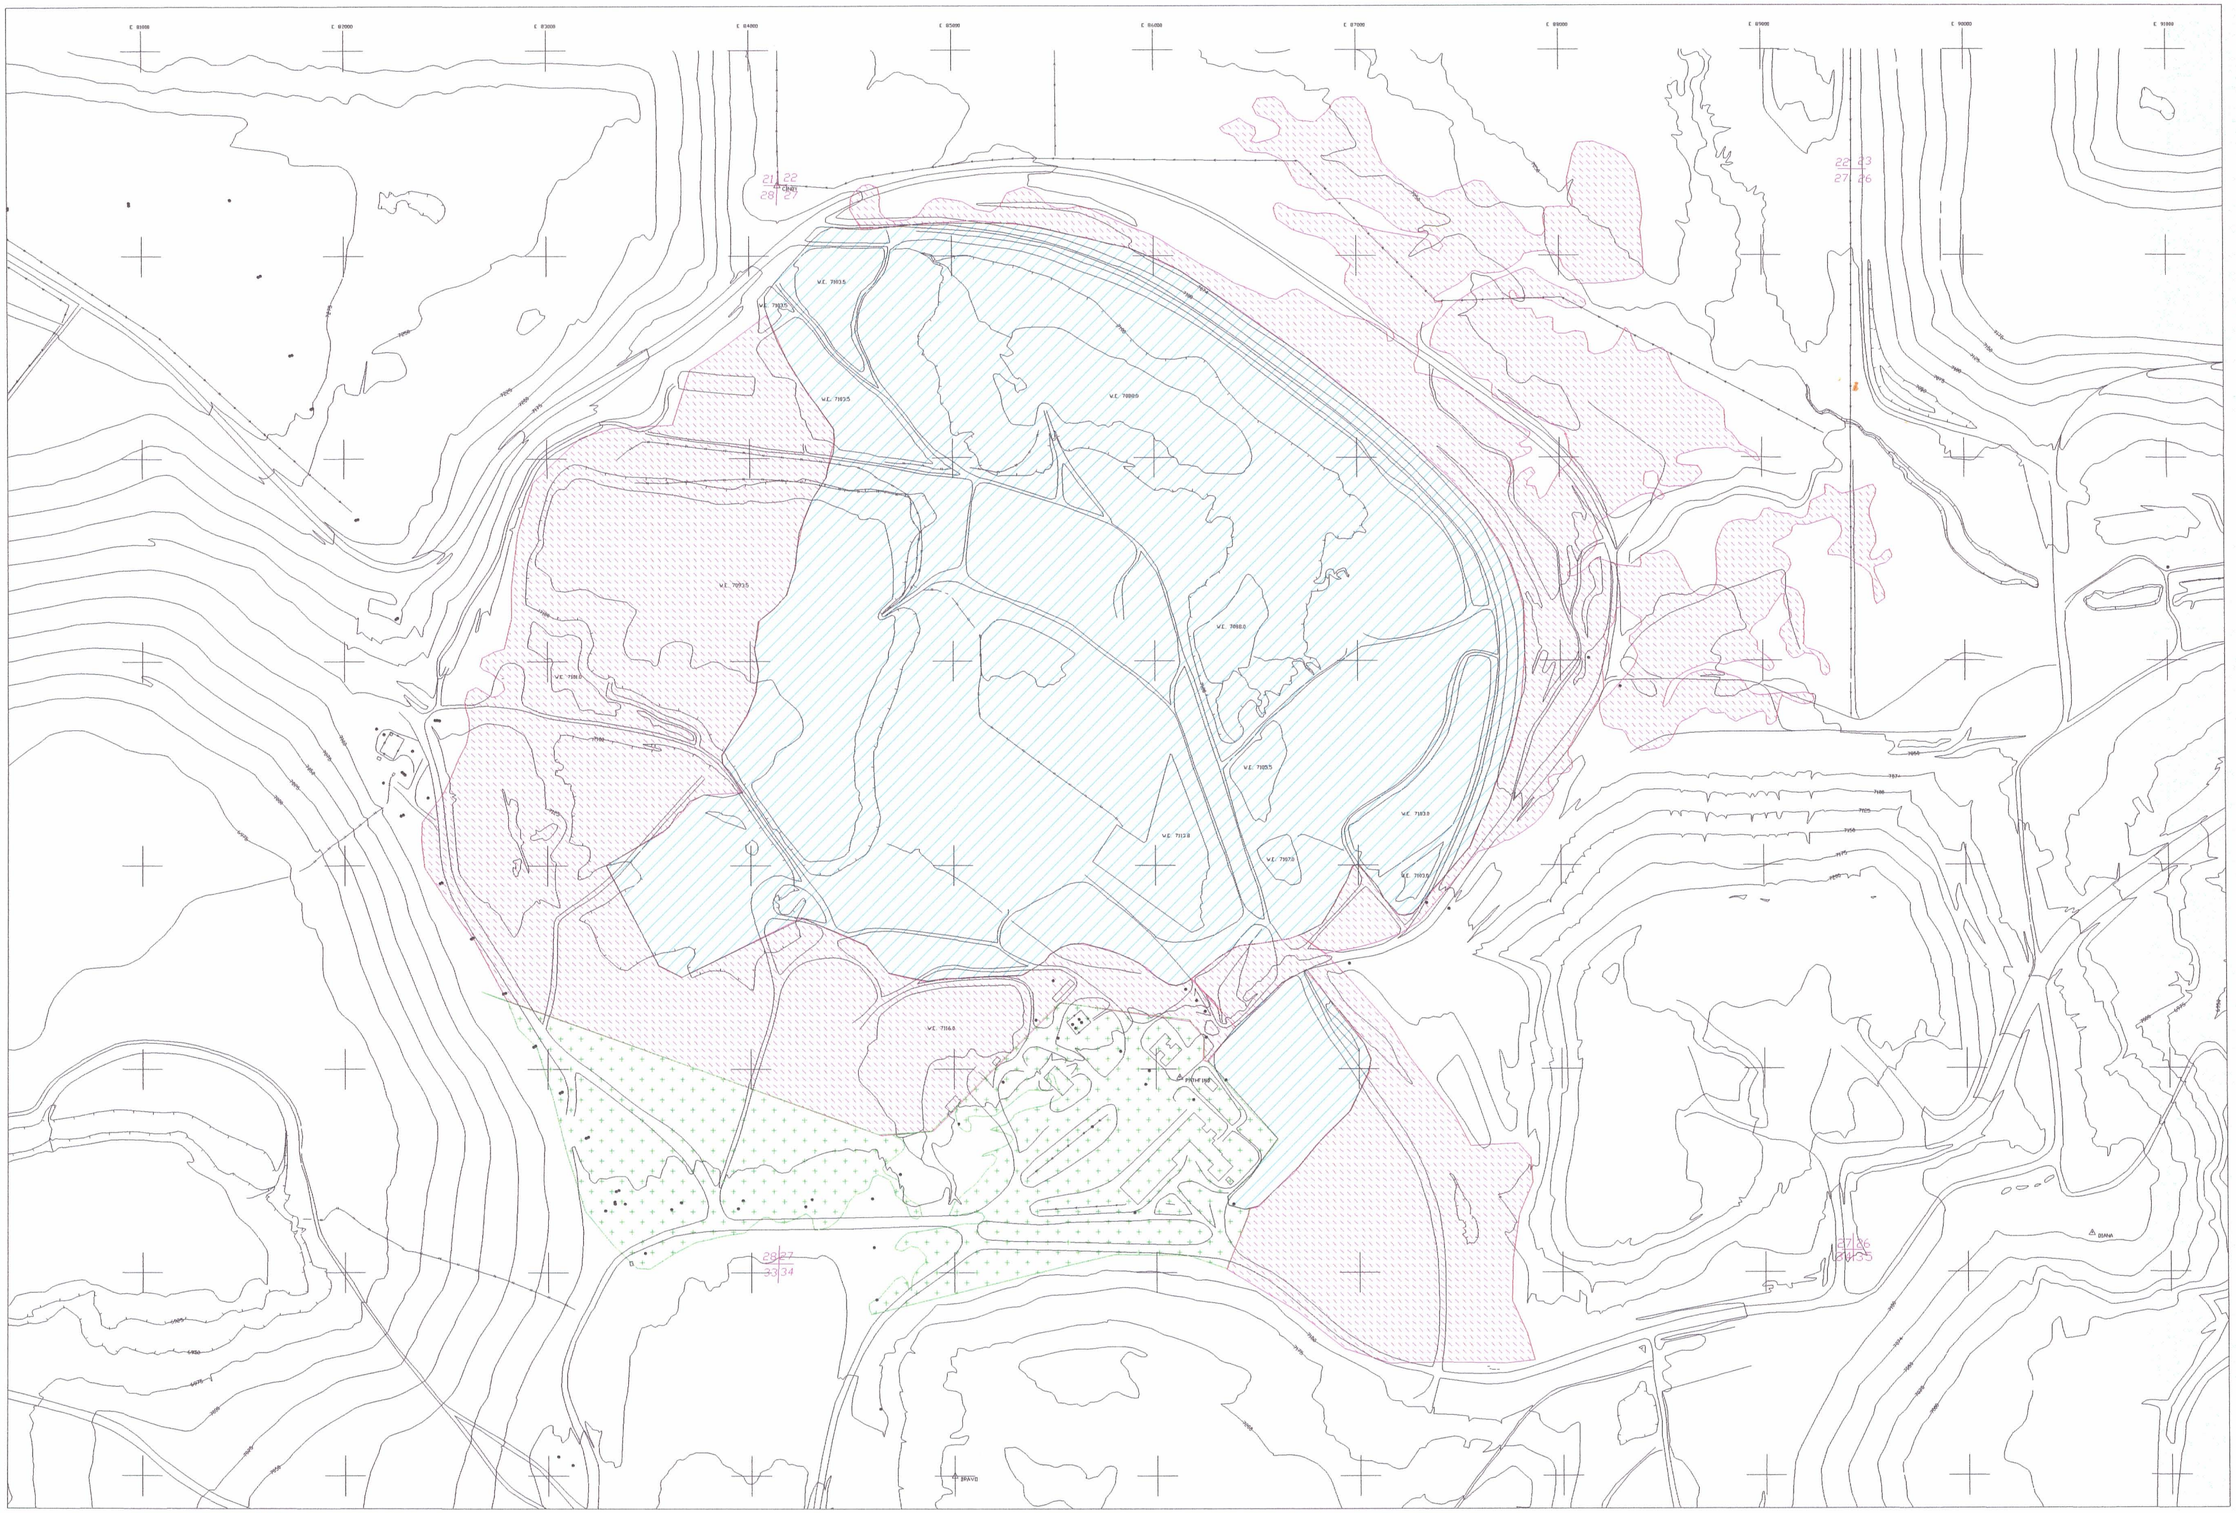

LEGEND

AREAS TO BE RECLAIMED TO MEET 10 CFR PART 40 APPENDIX A PROTECTION CRITERIA

AREAS TO BE CLEANED UP TO MEET RELEASE CRITERIA

AREAS OF MINE-RELATED CONTAMINATION TO BE CLEANED UP

D-02

PATHFINDER

PATHFINDER MINES CORPORATION
SHIRLEY BASIN, WYOMING

T28N, R76W

EXHIBIT 1-2. RECLAMATION AREAS FOR THE SHIRLEY BASIN MILL AND TAILINGS

DRAWN BY:	DATE:4-96	SCALE: 1"=600'
APPROVED BY: TM		EXH1-2.DWG
REVIS. NO.: 1	HYDRO-ENGINEERING	