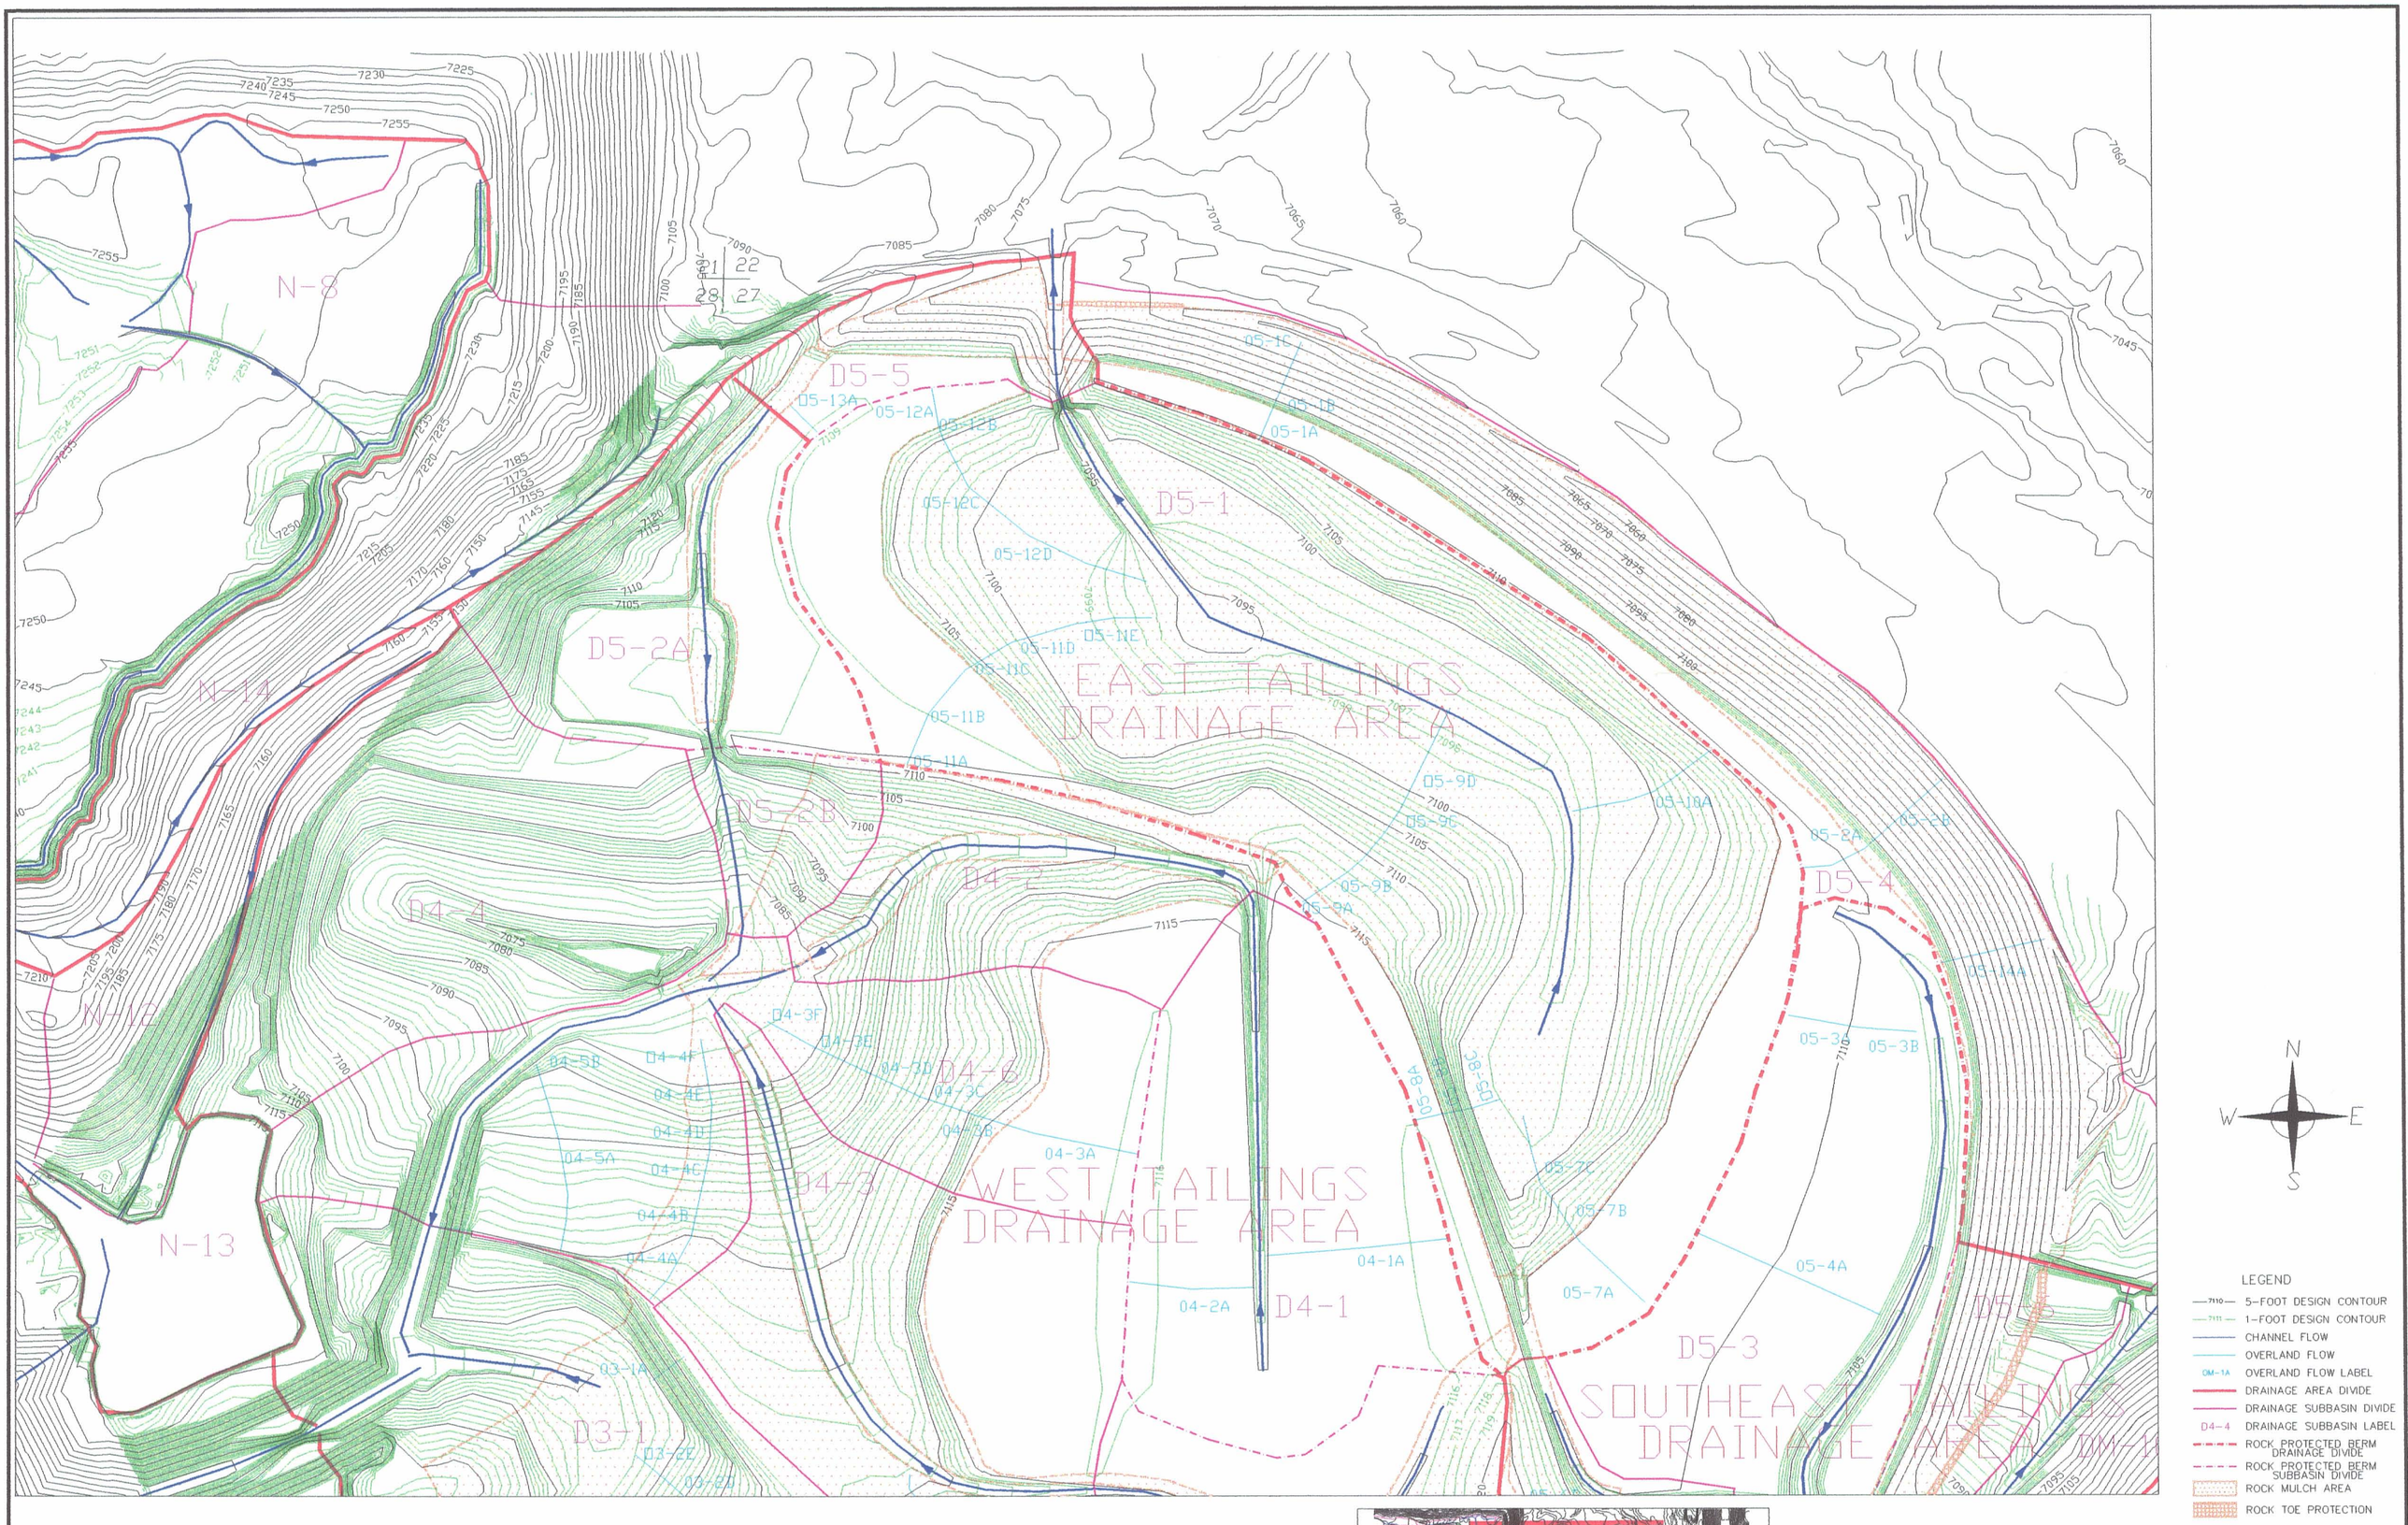

D-05

PATHFINDER

PATHFINDER MINES CORPORATION
SHIRLEY BASIN, WYOMING

T28N, R78W

EXHIBIT 5-1A. NORTH TAILINGS AREA DRAINAGE DETAIL

DRAWN BY:	DATE:4-96 DATE:9-99	SCALE: 1"=400'
APPROVED BY: TM		EXH5-1A.DWG
REVIS. NO.: 2	HYDRO-ENGINEERING	