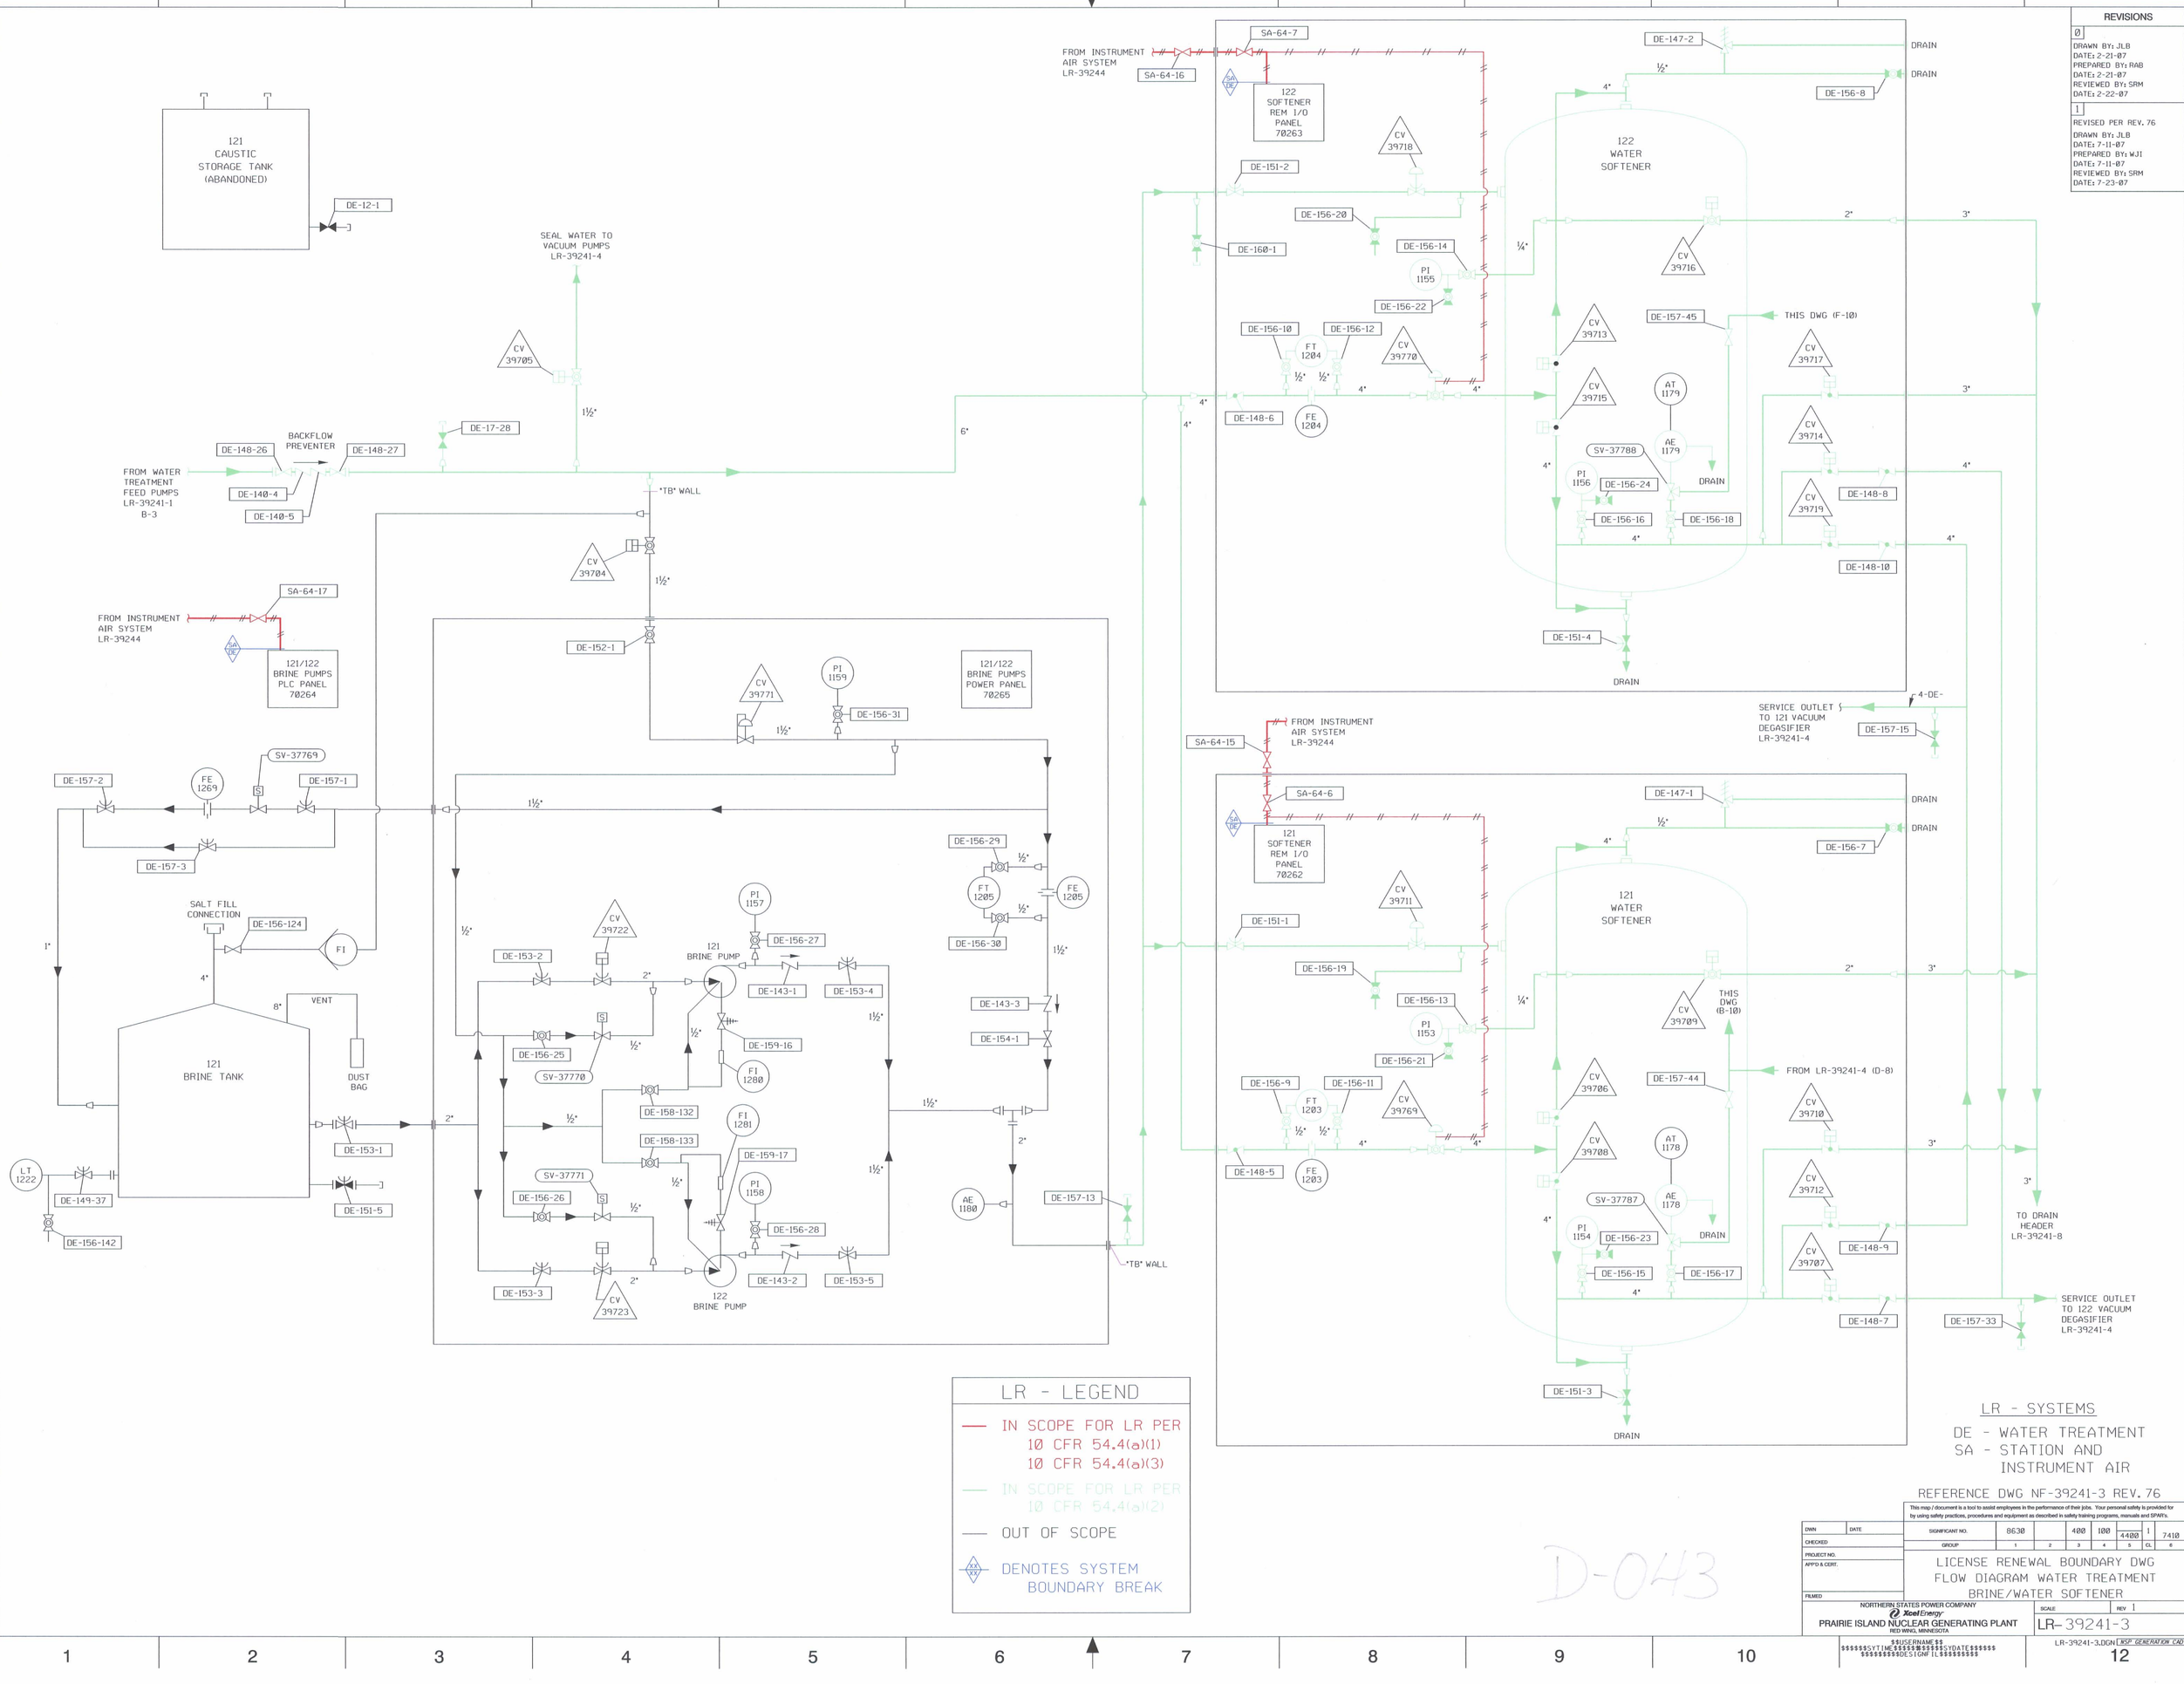

REVISIONS
0
DRAWN BY: JLB DATE: 2-21-07 PREPARED BY: RAB DATE: 2-21-07 REVIEWED BY: SRM DATE: 2-22-07
1
REVISED PER REV. 76 DRAWN BY: JLB DATE: 7-11-07 PREPARED BY: WJI DATE: 7-11-07 REVIEWED BY: SRM DATE: 7-23-07

LR - LEGEND

- IN SCOPE FOR LR PER 10 CFR 54.4(a)(1) 10 CFR 54.4(a)(3)
- IN SCOPE FOR LR PER 10 CFR 54.4(a)(2)
- OUT OF SCOPE
- DENOTES SYSTEM BOUNDARY BREAK

LR - SYSTEMS

DE - WATER TREATMENT
SA - STATION AND INSTRUMENT AIR

REFERENCE DWG NF-39241-3 REV. 76

This map / document is a tool to assist employees in the performance of their jobs. Your personal safety is provided for by using safety practices, procedures and equipment as described in safety training programs, manuals and SPAR's.

DWN	DATE	SIGNIFICANT NO.	8630		400	100	4400	1	7410
CHECKED		GROUP	1	2	3	4	5	CL	6
PROJECT NO.									
APP'D & CERT.									
FILMED									

LICENSE RENEWAL BOUNDARY DWG
FLOW DIAGRAM WATER TREATMENT
BRINE/WATER SOFTENER

NORTHERN STATES POWER COMPANY
Xcel Energy
PRAIRIE ISLAND NUCLEAR GENERATING PLANT
RED WING, MINNESOTA

SCALE | REV 1

LR-39241-3

$$USERNAME$$
$$$$$$SYTIME$$$$$$$$$$SYDATE$$$$$$$
$$$$$$$$$$DESIGNFILE$$$$$$$$$

LR-39241-3.DGN [MCP GENERATION CAD]

12

D-043

LR-39241-3