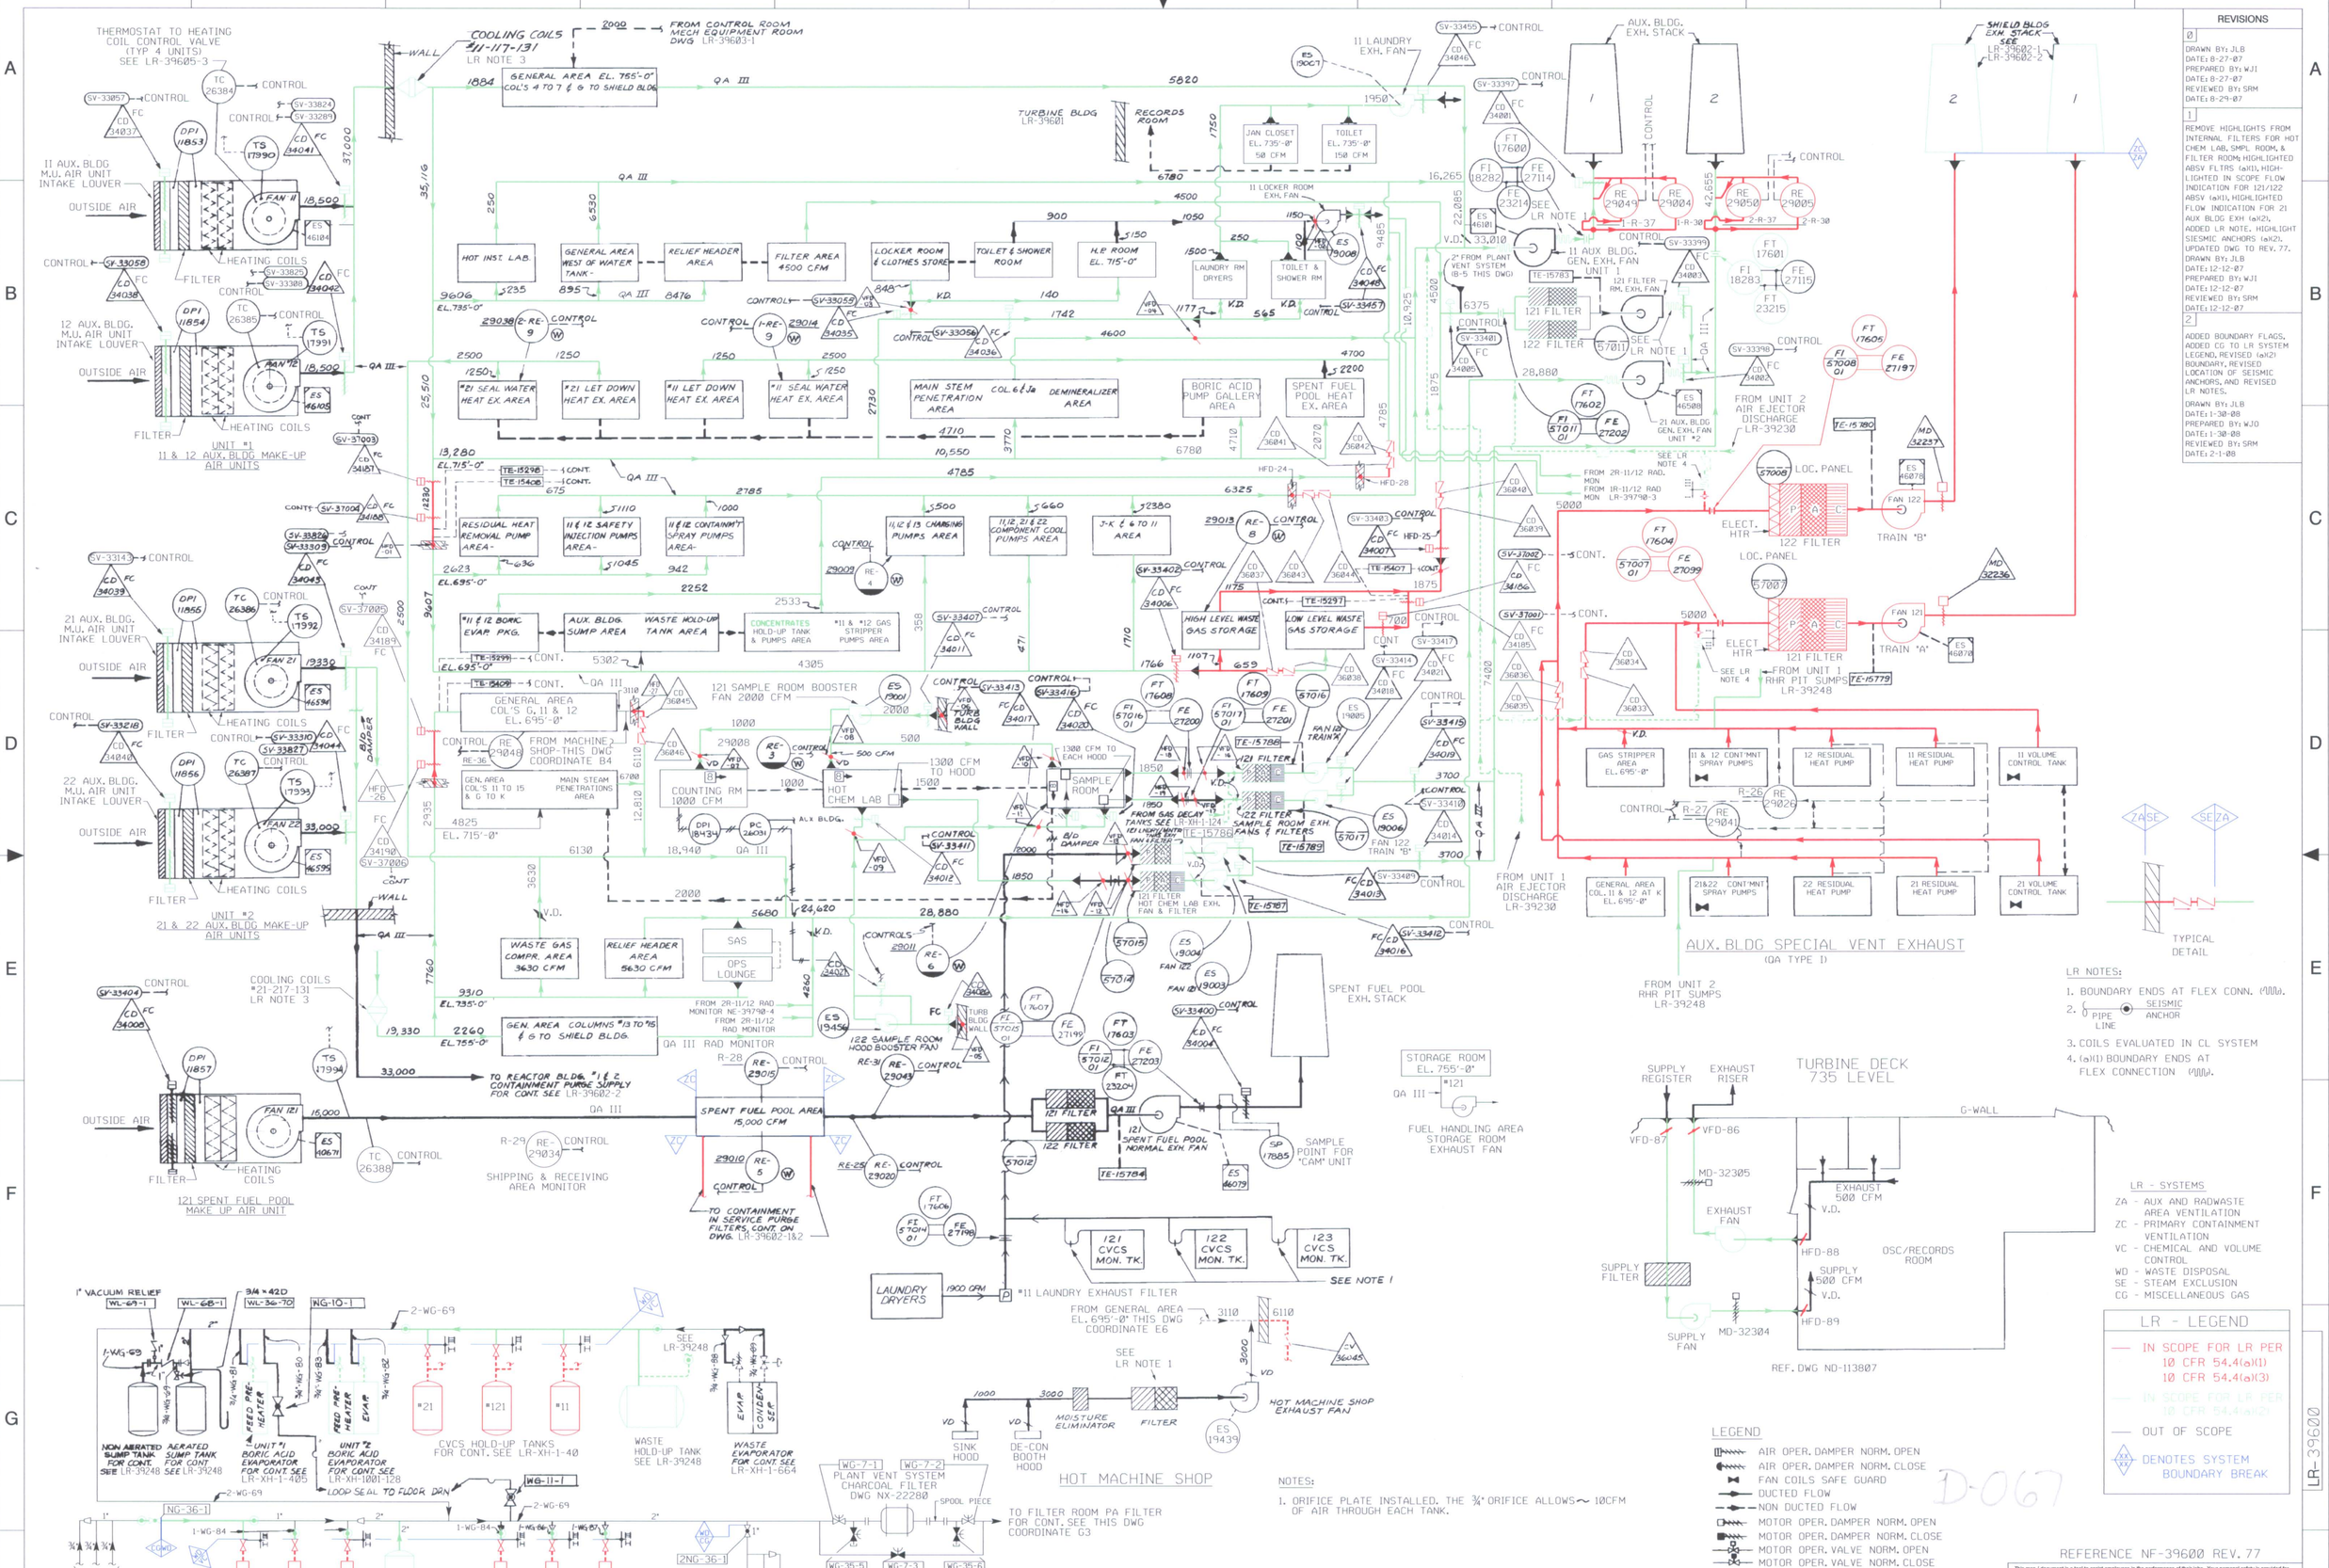

REVISIONS

0
DRAWN BY: JLB
DATE: 8-27-07
PREPARED BY: WJI
DATE: 8-27-07
REVIEWED BY: SRM
DATE: 8-29-07

1
REMOVE HIGHLIGHTS FROM INTERNAL FILTERS FOR HOT CHEM LAB, SMPL ROOM, & FILTER ROOM; HIGHLIGHTED ABSV FLTRS (a)(1), HIGHLIGHTED FLOW INDICATION FOR 21 AUX BLDG EXH (a)(2), ADDED LR NOTE. HIGHLIGHT SIESMIC ANCHORS (a)(2), UPDATED DWG TO REV. 77.
DRAWN BY: JLB
DATE: 12-12-07
PREPARED BY: WJI
DATE: 12-12-07
REVIEWED BY: SRM
DATE: 12-12-07

2
ADDED BOUNDARY FLAGS, ADDED CG TO LR SYSTEM LEGEND, REVISED (a)(2) BOUNDARY, REVISED LOCATION OF SEISMIC ANCHORS, AND REVISED LR NOTES.
DRAWN BY: JLB
DATE: 1-30-08
PREPARED BY: WJO
DATE: 1-30-08
REVIEWED BY: SRM
DATE: 2-1-08

LR-39600