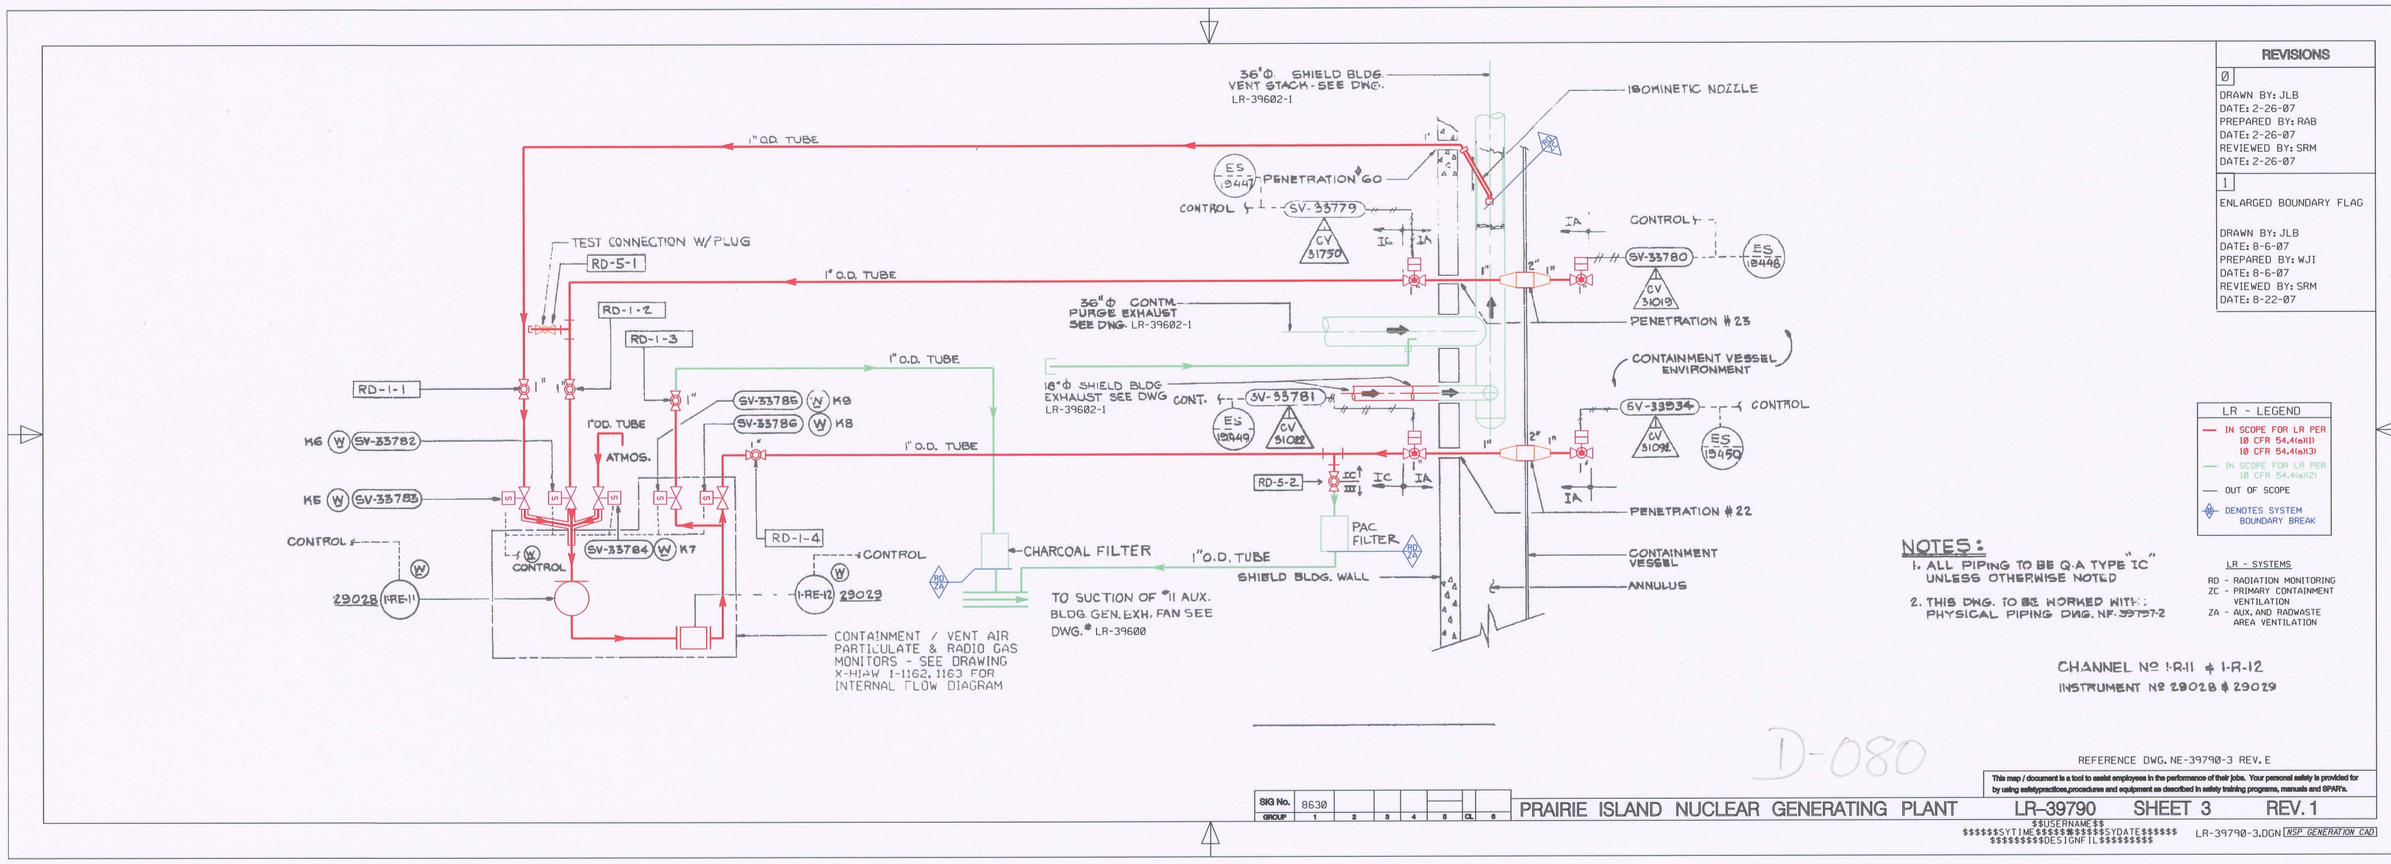

REVISIONS
0
DRAWN BY: JLB DATE: 2-26-07 PREPARED BY: RAB DATE: 2-26-07 REVIEWED BY: SRM DATE: 2-26-07
1
ENLARGED BOUNDARY FLAG DRAWN BY: JLB DATE: 8-6-07 PREPARED BY: WJI DATE: 8-6-07 REVIEWED BY: SRM DATE: 8-22-07

LR - LEGEND

- IN SCOPE FOR LR PER 10 CFR 54.4(a)(1) 10 CFR 54.4(a)(3)
- IN SCOPE FOR LR PER 10 CFR 54.4(a)(2)
- OUT OF SCOPE
- DENOTES SYSTEM BOUNDARY BREAK

LR - SYSTEMS

RD - RADIATION MONITORING
ZC - PRIMARY CONTAINMENT VENTILATION
ZA - AUX. AND RADWASTE AREA VENTILATION

NOTES:

1. ALL PIPING TO BE Q-A TYPE "IC" UNLESS OTHERWISE NOTED
2. THIS DWG. TO BE WORKED WITH: PHYSICAL PIPING DWG. NF-39797-2

CHANNEL Nº 1-R-11 & 1-R-12
INSTRUMENT Nº 29028 & 29029

D-080

REFERENCE DWG. NE-39790-3 REV. E

This map / document is a tool to assist employees in the performance of their jobs. Your personal safety is provided for by using safetypractices,procedures and equipment as described in safety training programs, manuals and SPAR's.

SIG No.	8630						
GROUP	1	2	3	4	5	CL	6

PRAIRIE ISLAND NUCLEAR GENERATING PLANT LR-39790 SHEET 3 REV. 1

$$USERNAME$$
$$$$$$SYTIME$$$$$$$$$$SYDATE$$$$$$
$$$$$$$$$DESIGNFIL$$$$$$$$$

LR-39790-3.DGN [NSP GENERATION CAD]