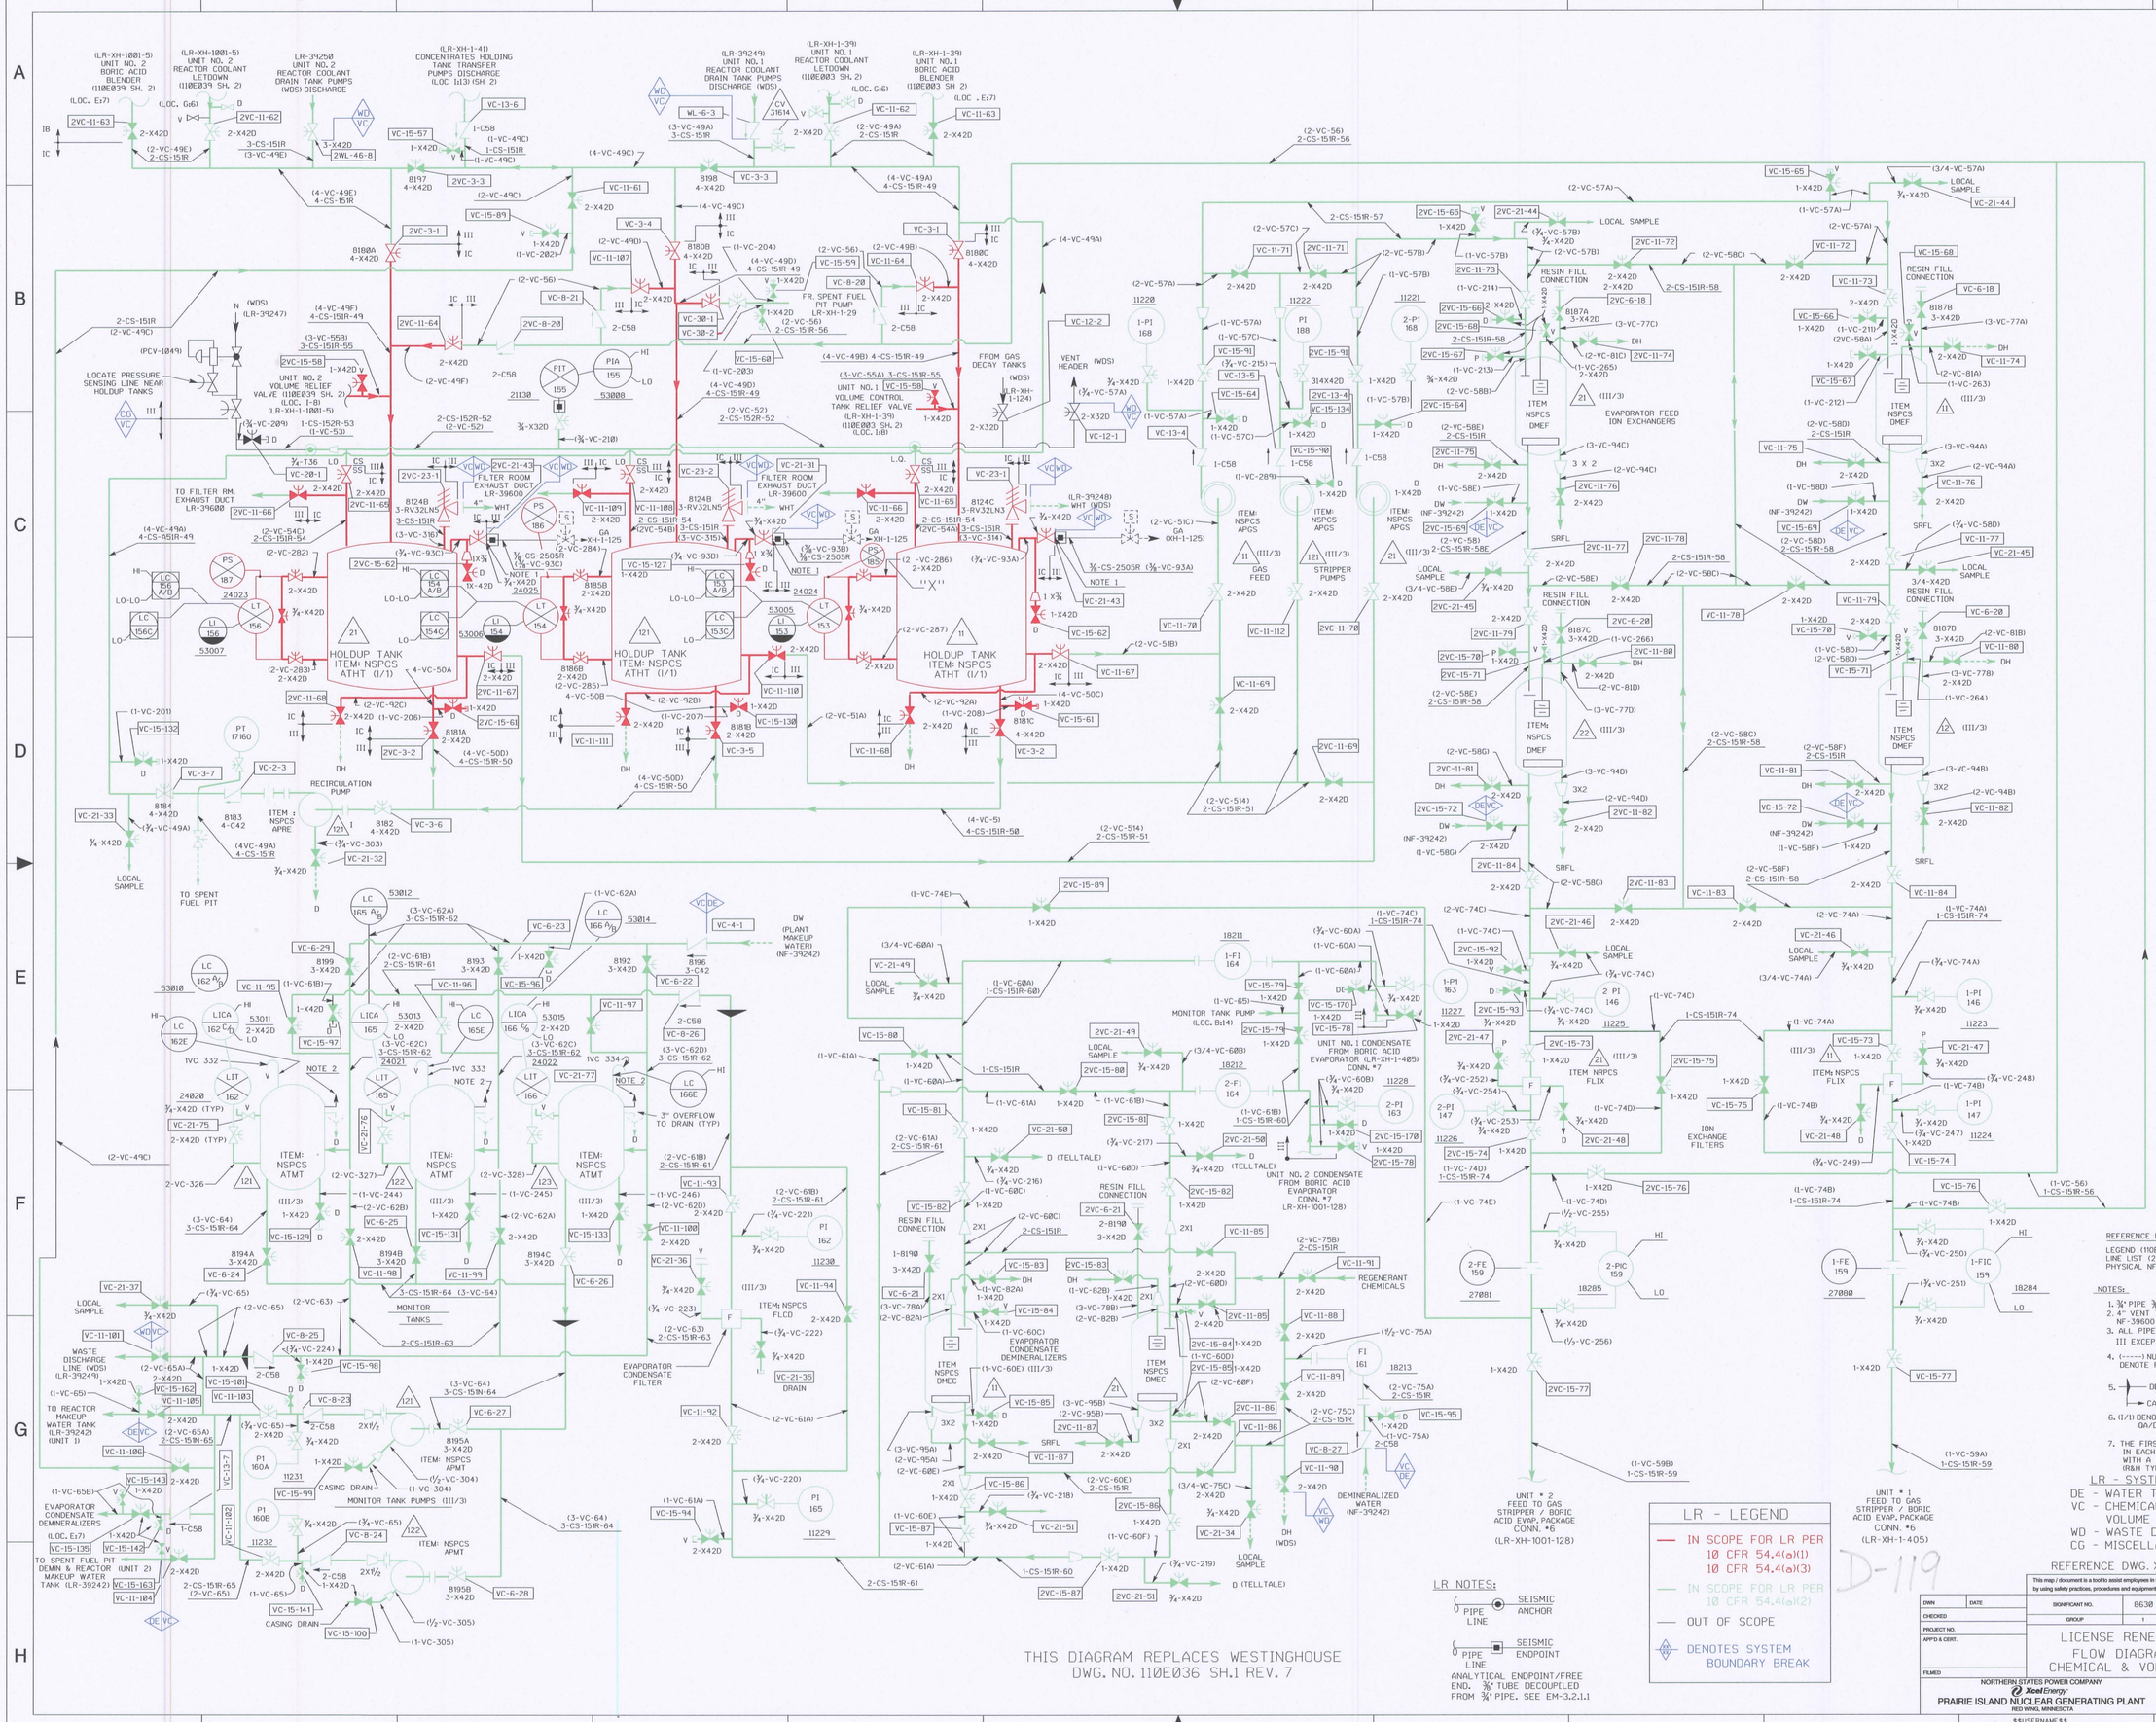

REVISIONS

0
DRAWN BY: JLB
DATE: 8-23-07
PREPARED BY: WJD
DATE: 8-23-07
REVIEWED BY: SRM
DATE: 8-23-07

1
ENLARGED BOUNDARY FLAGS & INCORPORATED REV. 76 ADDED BOUNDARY FLAG. REVISED DWG LINK FROM NF TO LR, & ADDED CG TO LR-LEGEND.
DRAWN BY: JLB
DATE: 9-12-07
PREPARED BY: WJI
DATE: 9-12-07
REVIEWED BY: SRM
DATE: 9-14-07

2
ADDED BOUNDARY FLAG
DRAWN BY: JLB
DATE: 10-05-07
PREPARED BY: WJI
DATE: 10-05-07
REVIEWED BY: SRM
DATE: 10-08-07

3
HIGHLIGHTED SEISMIC ANCHORS (a2) AND REMOVED HIGHLIGHT FROM PIT-155
DRAWN BY: JLB
DATE: 12-7-07
PREPARED BY: WJD
DATE: 12-7-07
REVIEWED BY: SRM
DATE: 12-10-07

4
ADDED SEISMIC ENDPOINT TO LR NOTES & REVISED ITS DESCRIPTION, ADDED SEISMIC ENDPOINT TO PIT-155 AND CHANGED FROM SEISMIC ANCHORS TO SEISMIC ENDPOINTS FOR 3/4" LINE FROM HUT'S TO GA
DRAWN BY: JLB
DATE: 2-5-08
PREPARED BY: WJD
DATE: 2-5-08
REVIEWED BY: SRM
DATE: 2-5-08

This map / document is a tool to assist employees in the performance of their jobs. Your personal safety is provided for by using safety practices, procedures and equipment as described in safety training programs, manuals and SPAR's.

SIGNIFICANT NO.	8630			100	M150 9071	1	4320
GROUP	1	2	3	4	5	CL	6

DWN | DATE | CHECKED | PROJECT NO. | APP'D & CERT. | FILMED

$$USERNAME$$ $$$$$$SYTIME$$$$$$$$$$$$$$DATE$$$$$$ $$$$$$$$$$DESIGNFILE$$$$$$$$$$