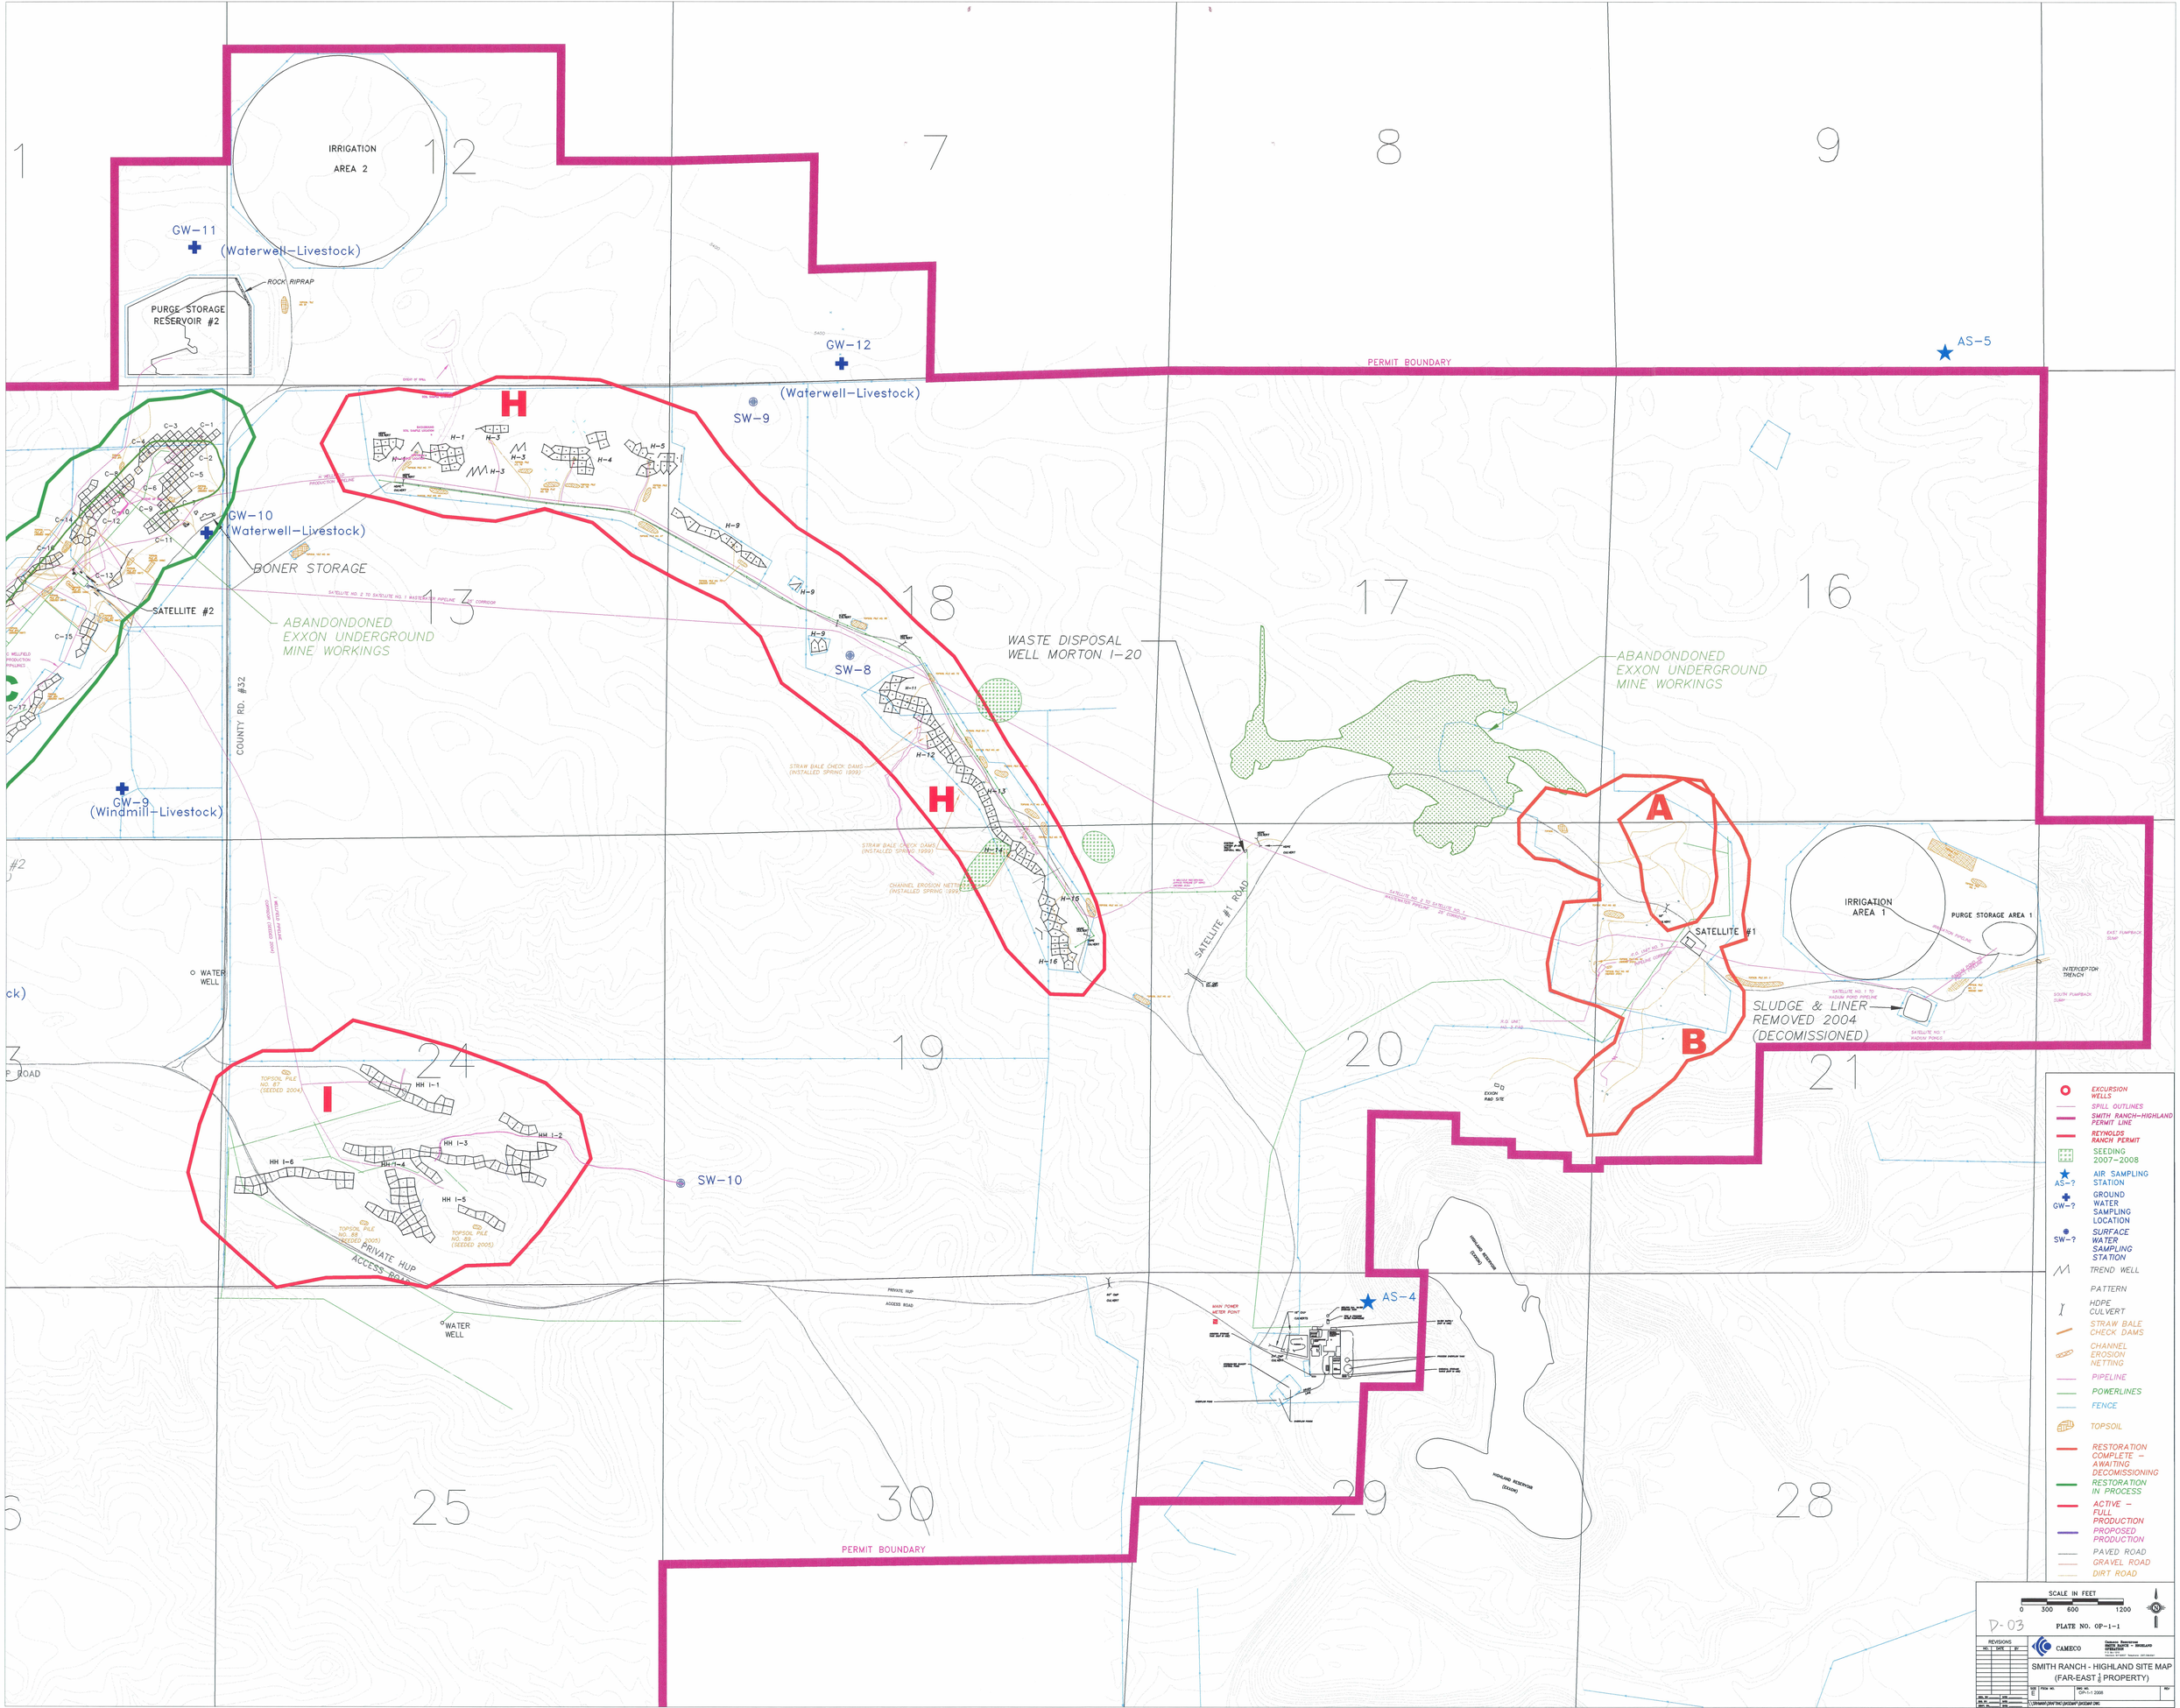
IRRIGATION AREA 2
GW-11
(Waterwell-Livestock)
ROCK RIPRAP
PURGE STORAGE RESERVOIR #2
GW-12
(Waterwell-Livestock)
SW-9
PERMIT BOUNDARY
AS-5
GW-10
(Waterwell-Livestock)
BONER STORAGE
SATELLITE #2
ABANDONDONED EXXON UNDERGROUND MINE WORKINGS
COUNTY RD. #32
GW-9
(Windmill-Livestock)
SW-8
WASTE DISPOSAL WELL MORTON I-20
ABANDONDONED EXXON UNDERGROUND MINE WORKINGS
SATELLITE #1 ROAD
SATELLITE #1
IRRIGATION AREA 1
PURGE STORAGE AREA 1
INTERCEPTION TRENCH
SLUDGE & LINER REMOVED 2004 (DECOMISSIONED)
WATER WELL
SW-10
PRIVATE HUP ACCESS ROAD
WATER WELL
AS-4
MAIN POWER METER POINT
HIGHLAND RESERVOIR (EXXON)
PERMIT BOUNDARY
EXCURSION WELLS
SPILL OUTLINES
SMITH RANCH-HIGHLAND PERMIT LINE
REYNOLDS RANCH PERMIT
SEEDING 2007-2008
AS-? AIR SAMPLING STATION
GW-? GROUND WATER SAMPLING LOCATION
SW-? SURFACE WATER SAMPLING STATION
TREND WELL
PATTERN
HDPE CULVERT
STRAW BALE CHECK DAMS
CHANNEL EROSION NETTING
PIPELINE
POWERLINES
FENCE
TOPSOIL
RESTORATION COMPLETE - AWAITING DECOMISSIONING
RESTORATION IN PROCESS
ACTIVE - FULL PRODUCTION
PROPOSED PRODUCTION
PAVED ROAD
GRAVEL ROAD
DIRT ROAD
SCALE IN FEET
0 300 600 1200
D-03
PLATE NO. OP-1-1
REVISIONS
CAMECO
SMITH RANCH - HIGHLAND
(FAR-EAST ½ PROPERTY)