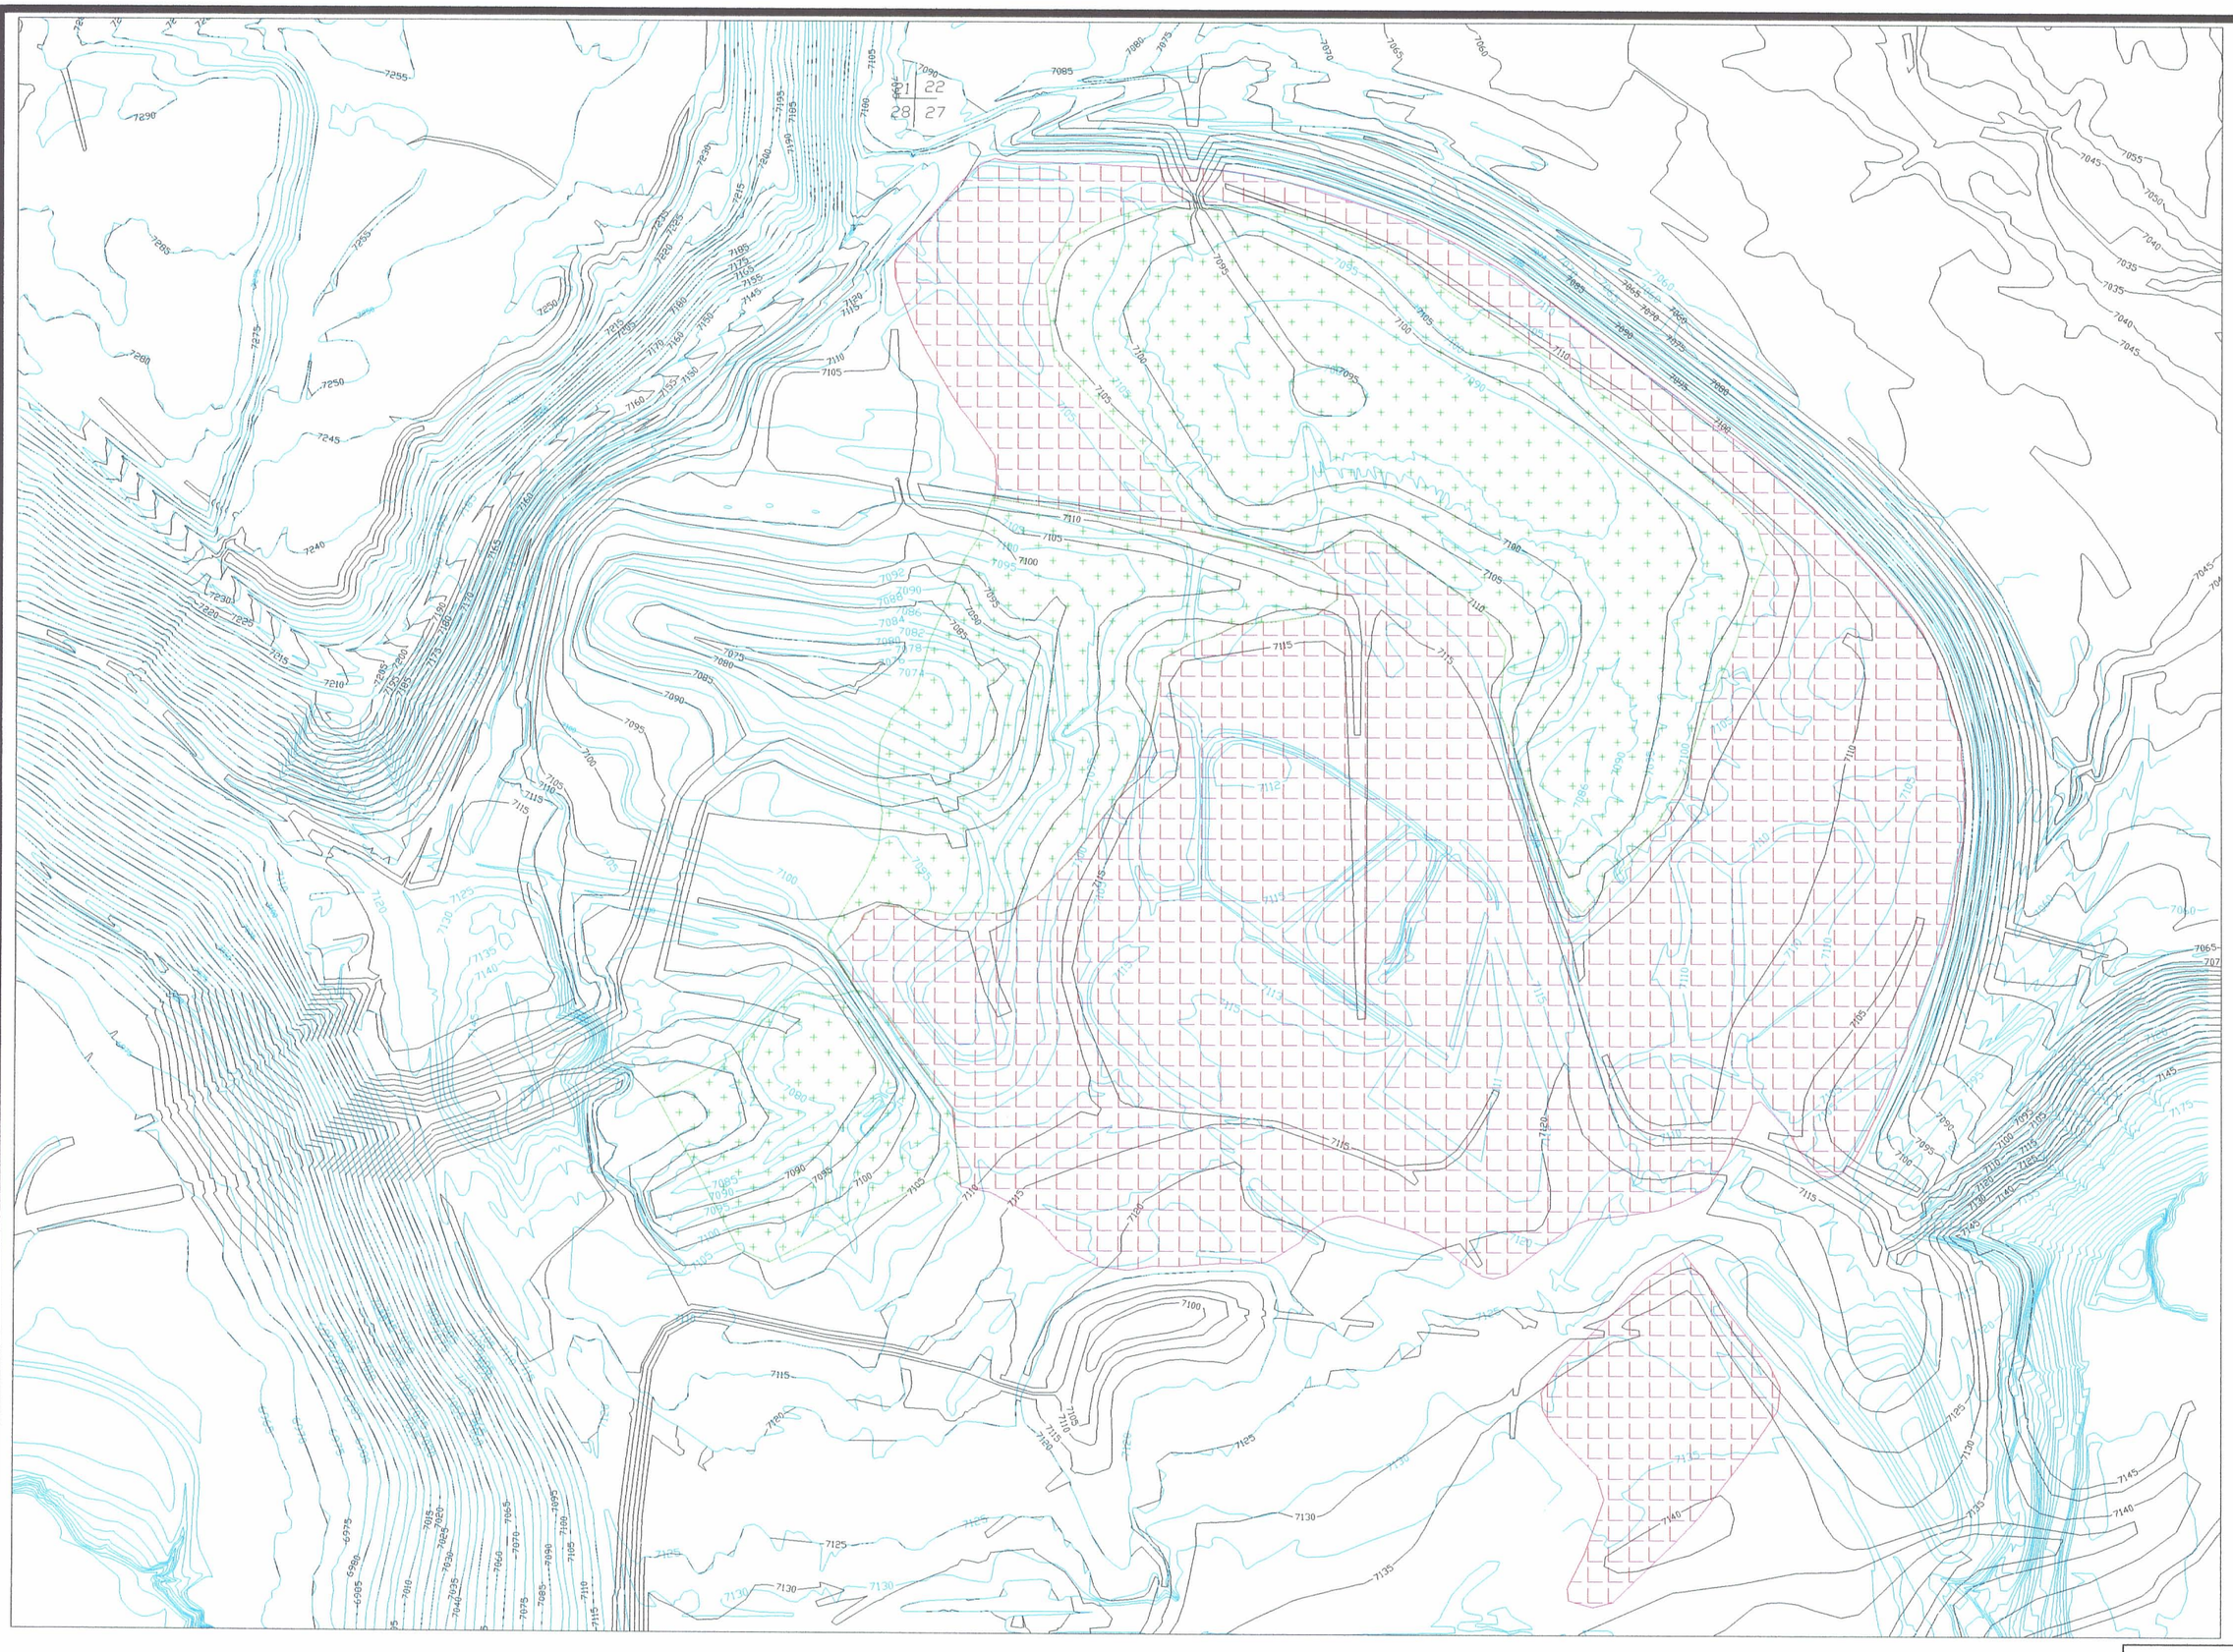

LEGEND

—7110— 5-FOOT DESIGN CONTOUR

—7111— EXISTING TOPOGRAPHY

AREA WITH 3.5 FEET OF COVER

AREA WITH 3.0 FEET OF COVER

D-03

PATHFINDER

PATHFINDER MINES CORPORATION
SHIRLEY BASIN, WYOMING T28N, R78W

EXHIBIT 10-3. RECLAIMED SURFACE COVER AREAS WITH EXISTING TOPOGRAPHY

DRAWN BY:	DATE:4-96 DATE:9-99	SCALE: 1"=500'
APPROVED BY: TM		EXH10-3.DWG
REVIS. NO.: 2	HYDRO-ENGINEERING	