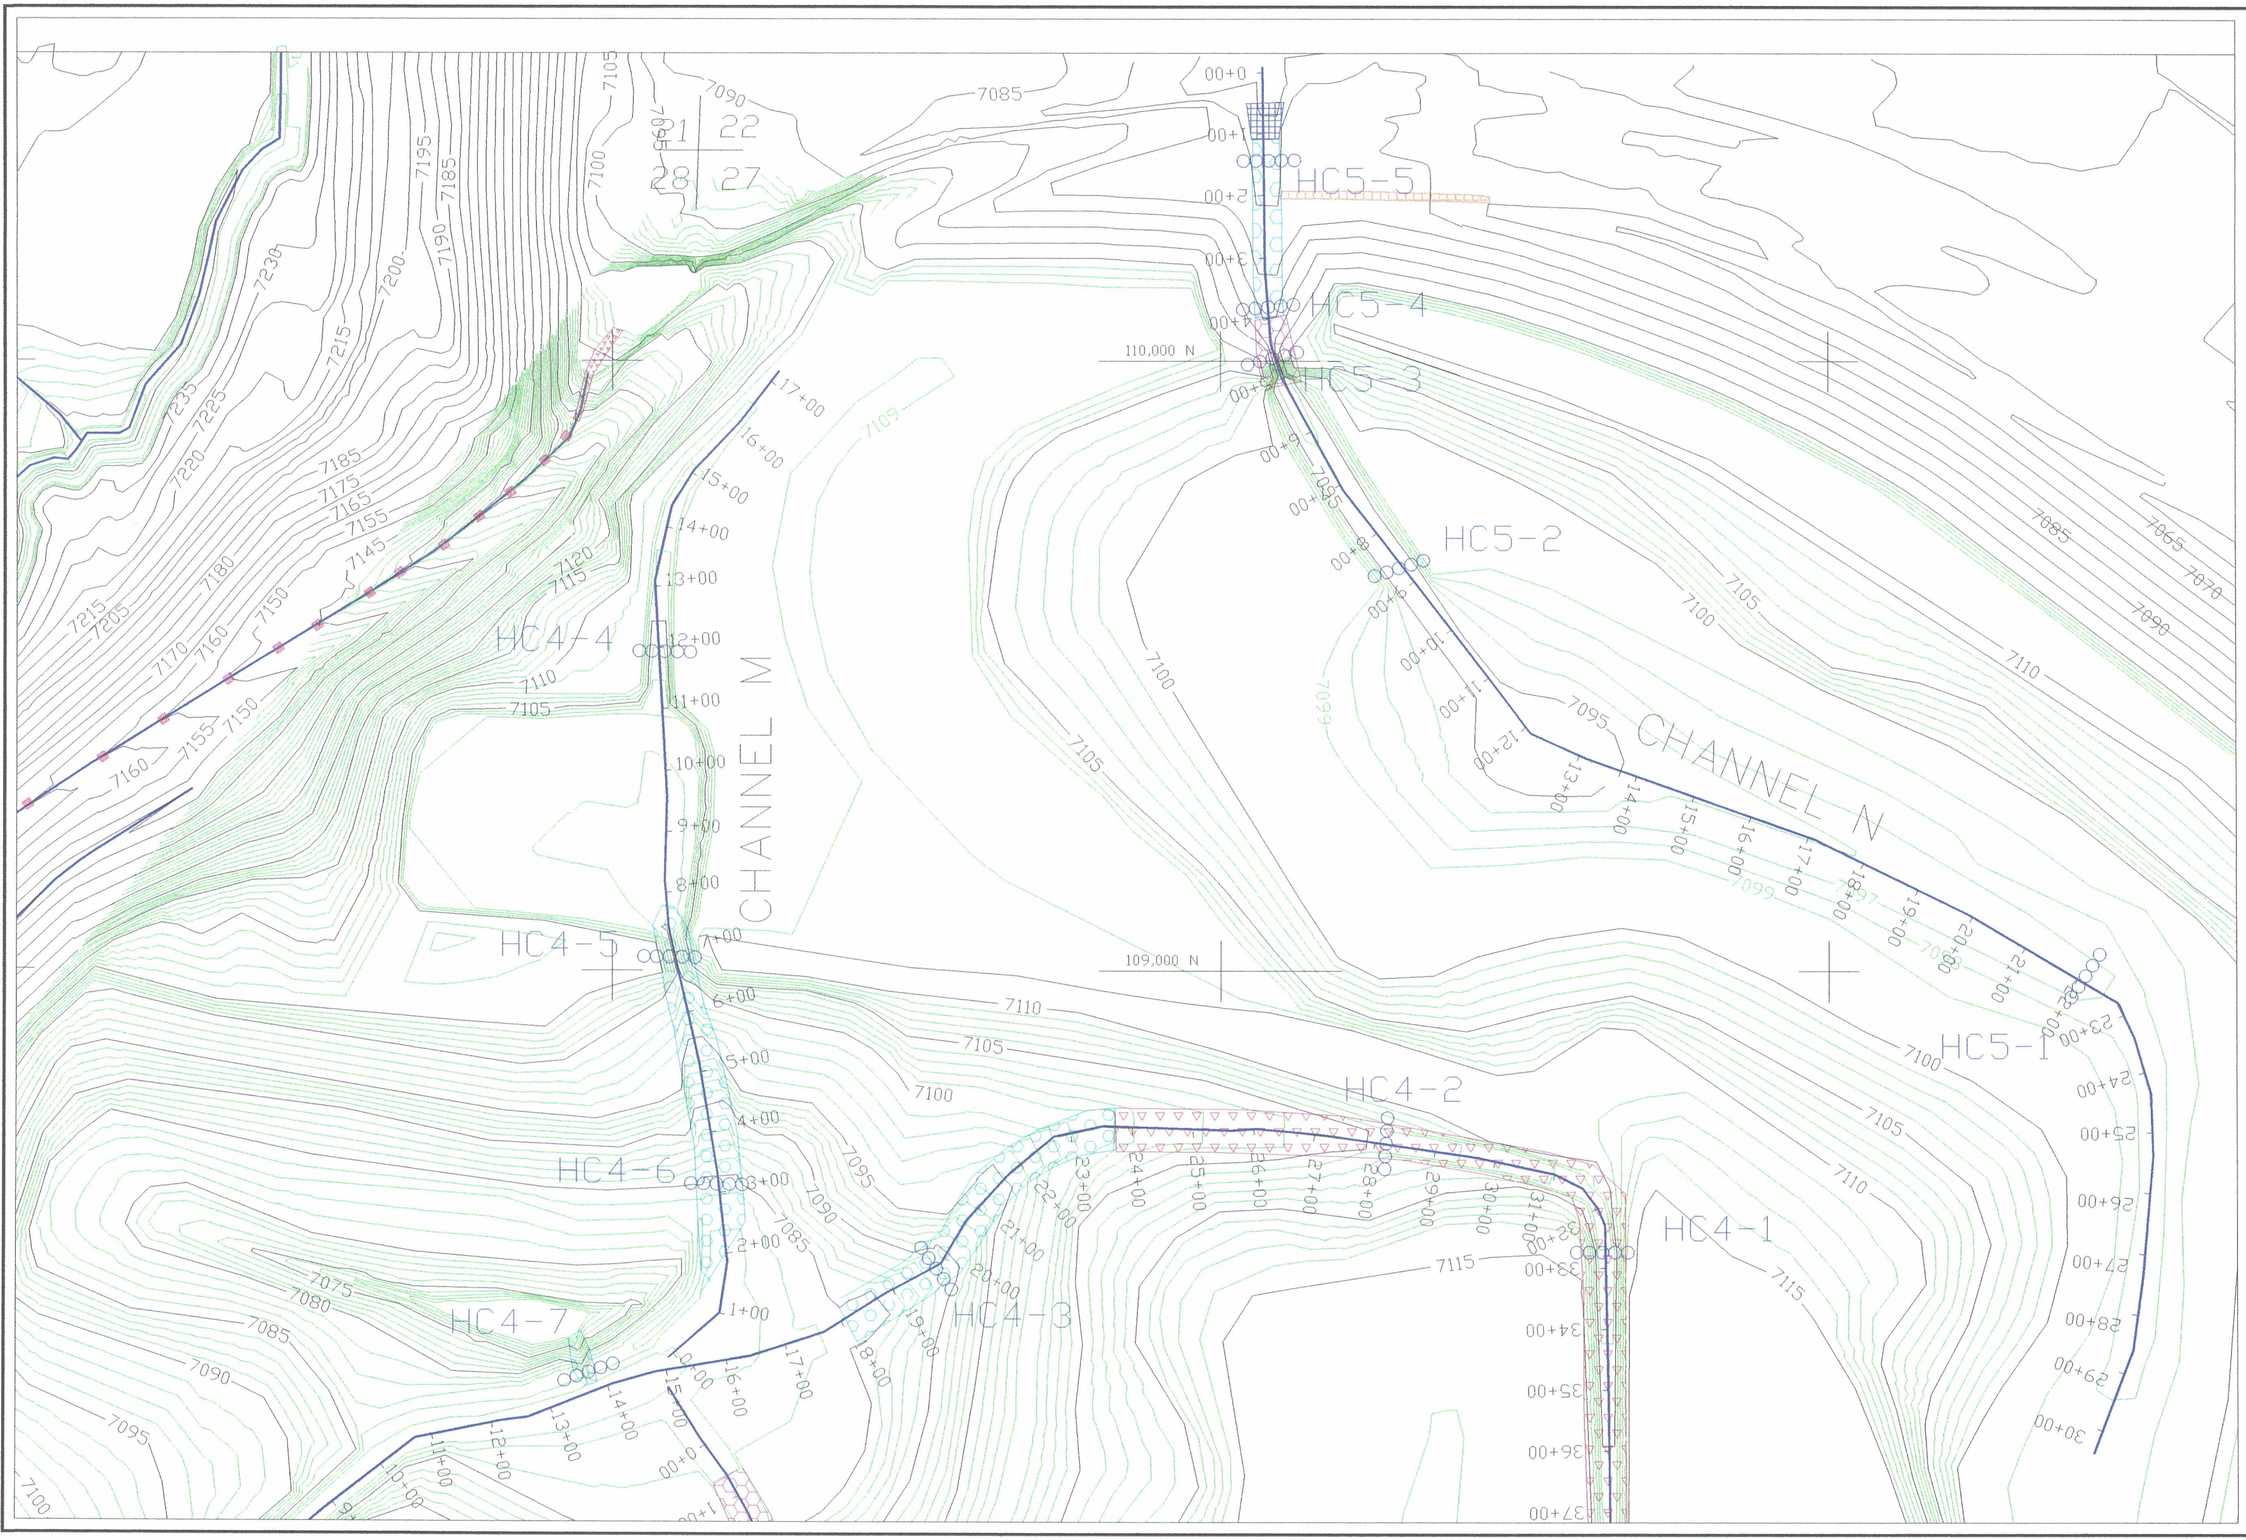

PATHFINDER

PATHFINDER MINES CORPORATION
SHIRLEY BASIN, WYOMING

T28N, R78W

EXHIBIT 10-6. STREAM PROFILE LOCATION NORTH DETAIL

DRAWN BY:	DATE:4-96 DATE:9-99	SCALE: 1"=200'
APPROVED BY: TM		EXH10-6.DWG
REVIS. NO: 2	HYDRO-ENGINEERING	

D-06