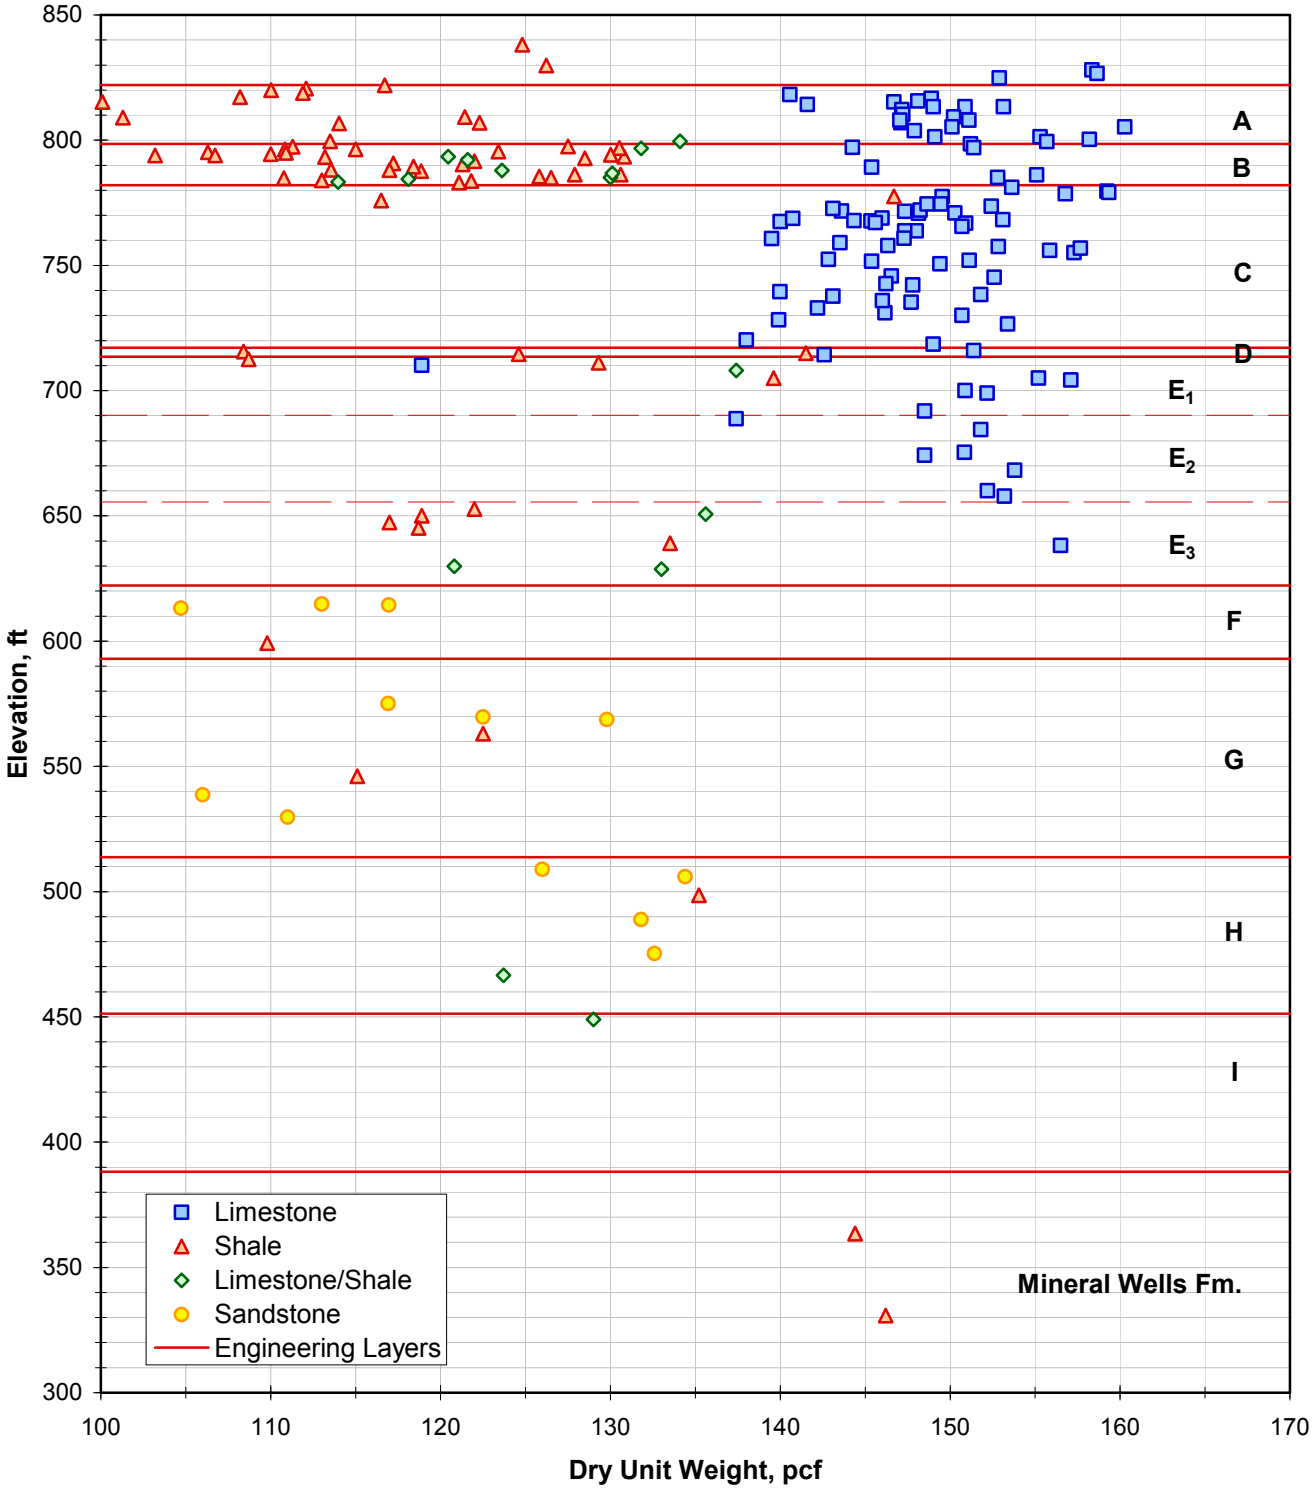

Dry Unit Weight vs. Elevation
FIGURE 2.5.4-220 Rev 0

COMANCHE PEAK NUCLEAR POWER PLANT
UNITS 3 AND 4