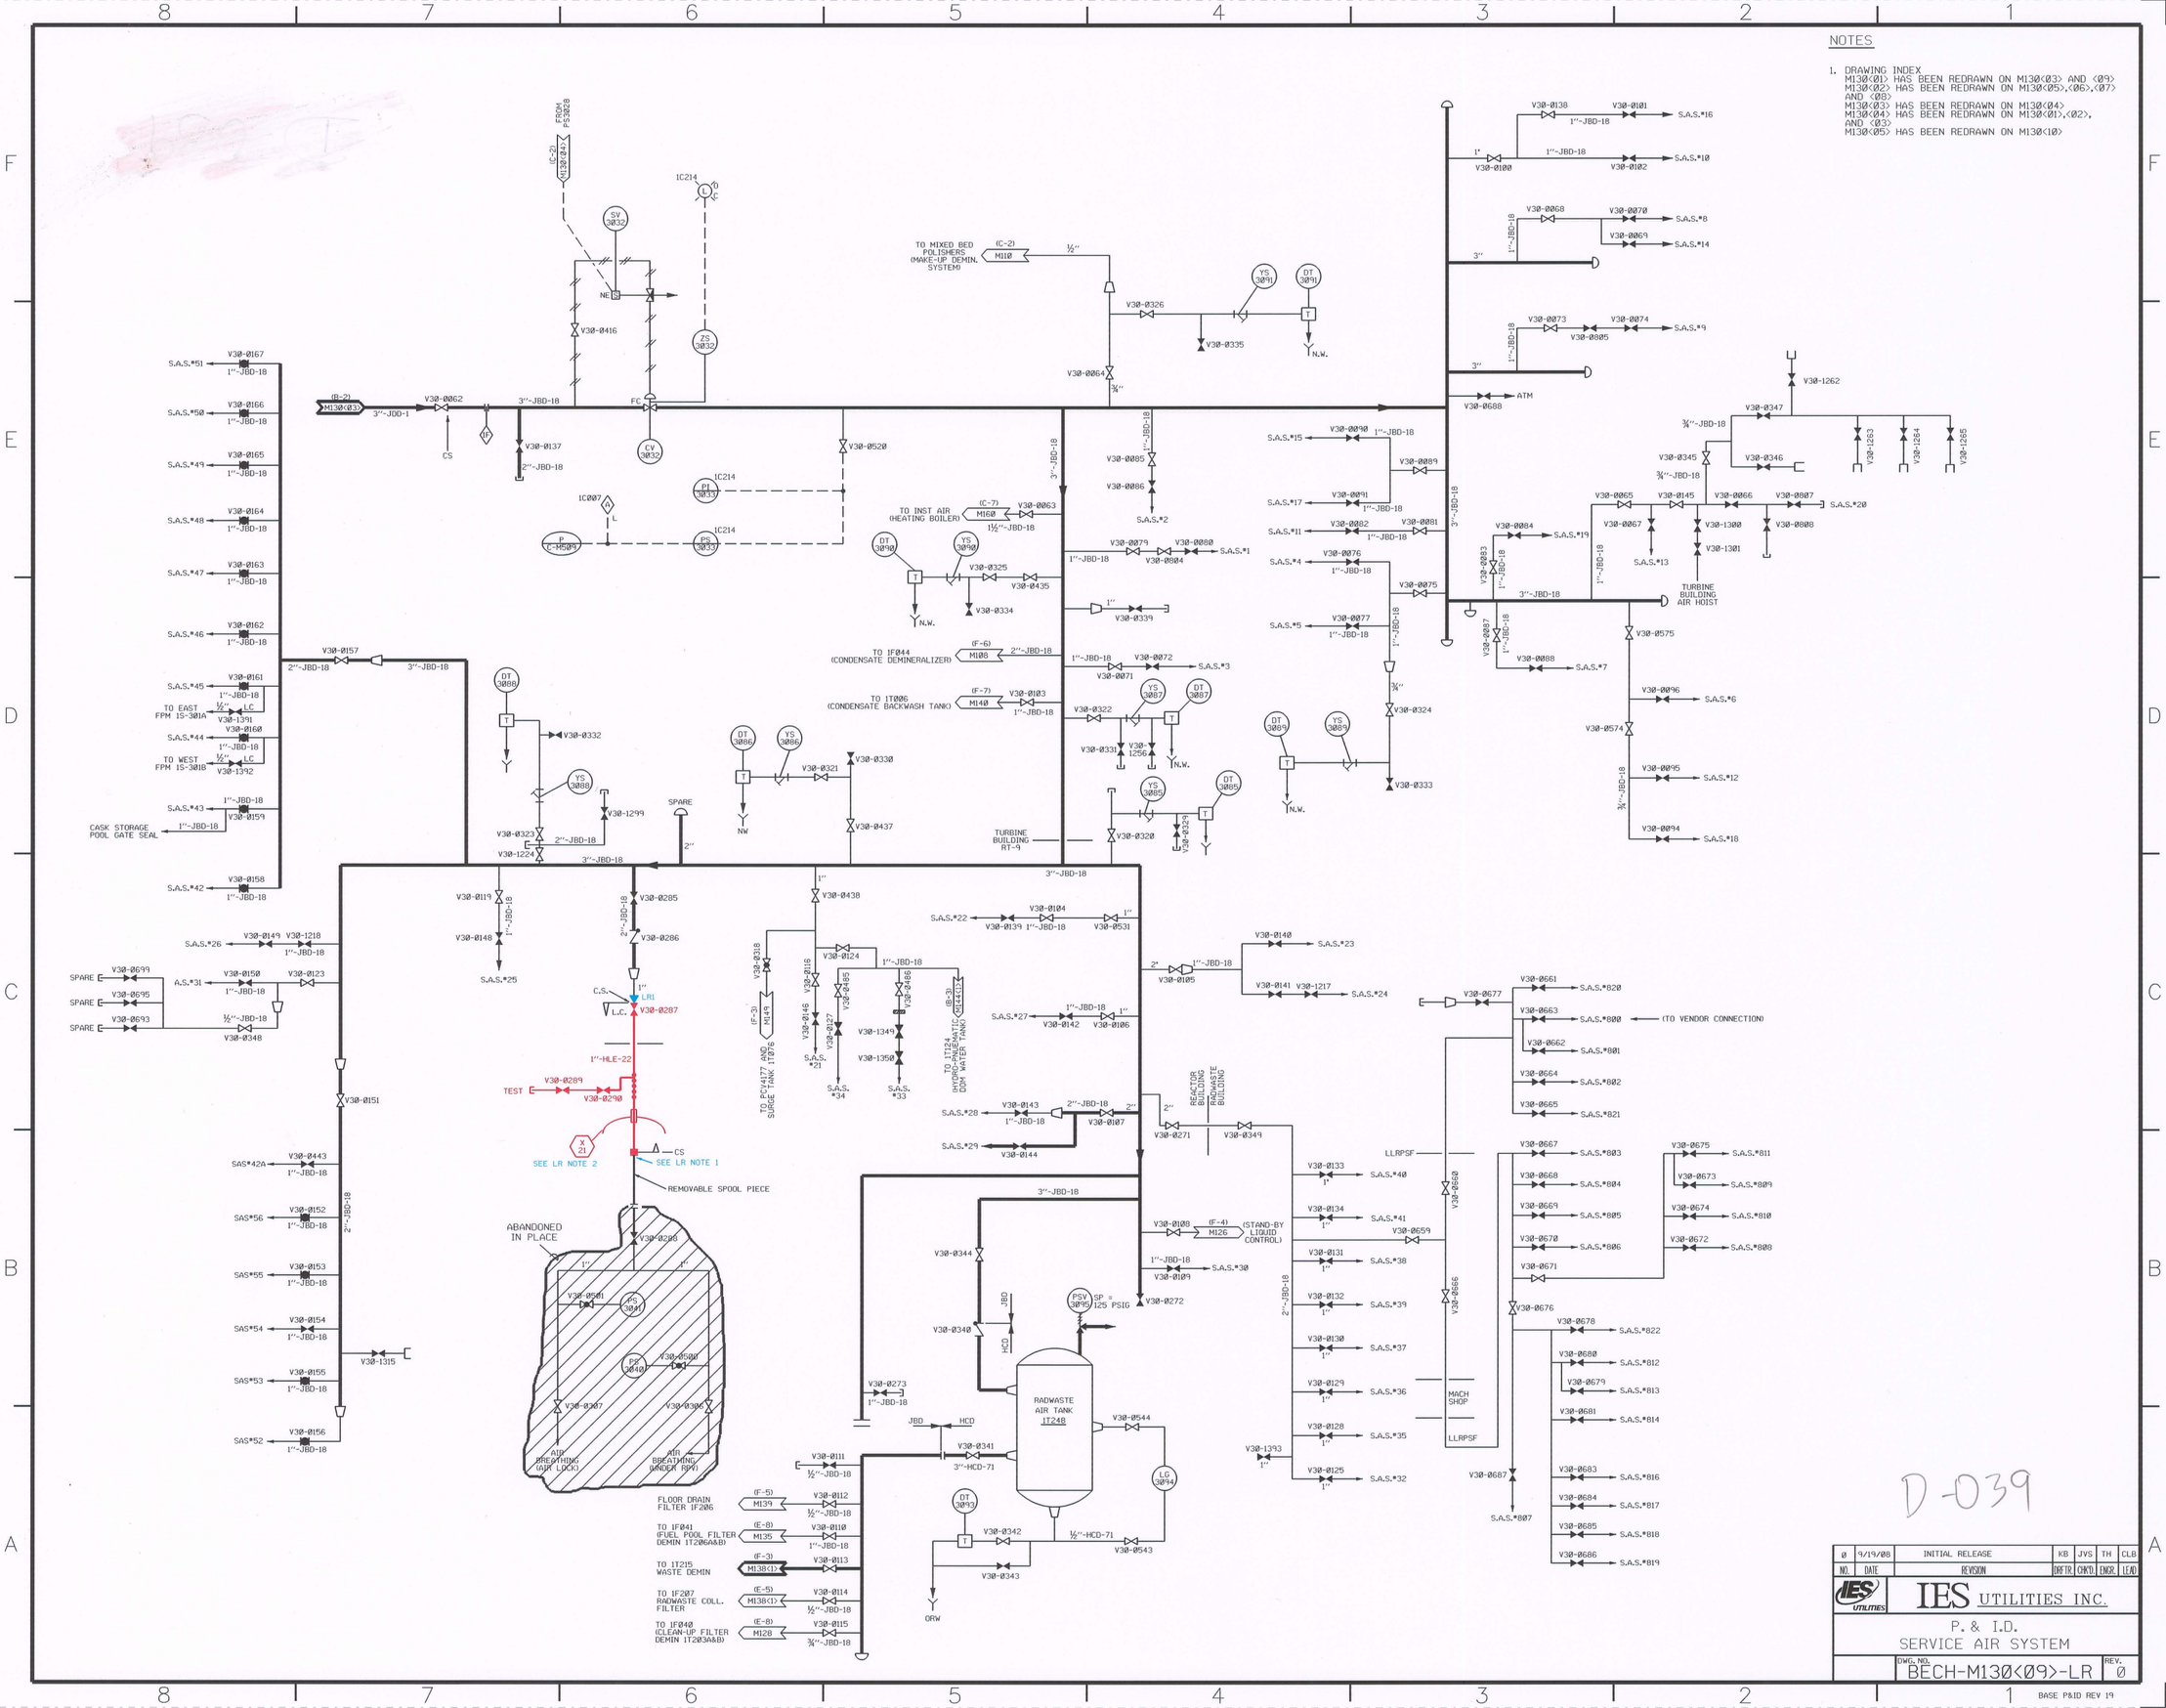

NOTES

1. DRAWING INDEX
   M130<01> HAS BEEN REDRAWN ON M130<03> AND <09>
   M130<02> HAS BEEN REDRAWN ON M130<05>,<06>,<07> AND <08>
   M130<03> HAS BEEN REDRAWN ON M130<04>
   M130<04> HAS BEEN REDRAWN ON M130<01>,<02>, AND <03>
   M130<05> HAS BEEN REDRAWN ON M130<10>

D-039

LR NSAS ANCHOR NOTES:
▲LR1 SEISMIC ANCHOR PS-2 DETAIL "B" IS SHOWN ON DRAWING FSK-03570B.

LR NOTES:
1. BOUNDARY ENDS AT BLIND FLANGE
2. PENETRATION (X/21) IS ANALYZED IN SYSTEM 99.28 PC.

LR LEGEND:
- COMPONENTS IN SCOPE PER 10CFR54.4(a)(1) AND/OR (a)(3) AND SUBJECT TO AMR PER 54.21
- COMPONENTS NOT SUBJECT TO AMR
- COMPONENTS IN SCOPE PER 10CFR54.4(a)(2) AND SUBJECT TO AMR PER 54.21
- SYSTEM BOUNDARY INTERFACE

NO.	DATE	REVISION	DRFTR	CHK'D	ENGR.	LEAD
0	9/19/08	INITIAL RELEASE	KB	JVS	TH	CLB

IES UTILITIES INC.

P. & I.D.
SERVICE AIR SYSTEM

DWG. NO. BECH-M130<09>-LR REV. 0

BASE P&ID REV 19