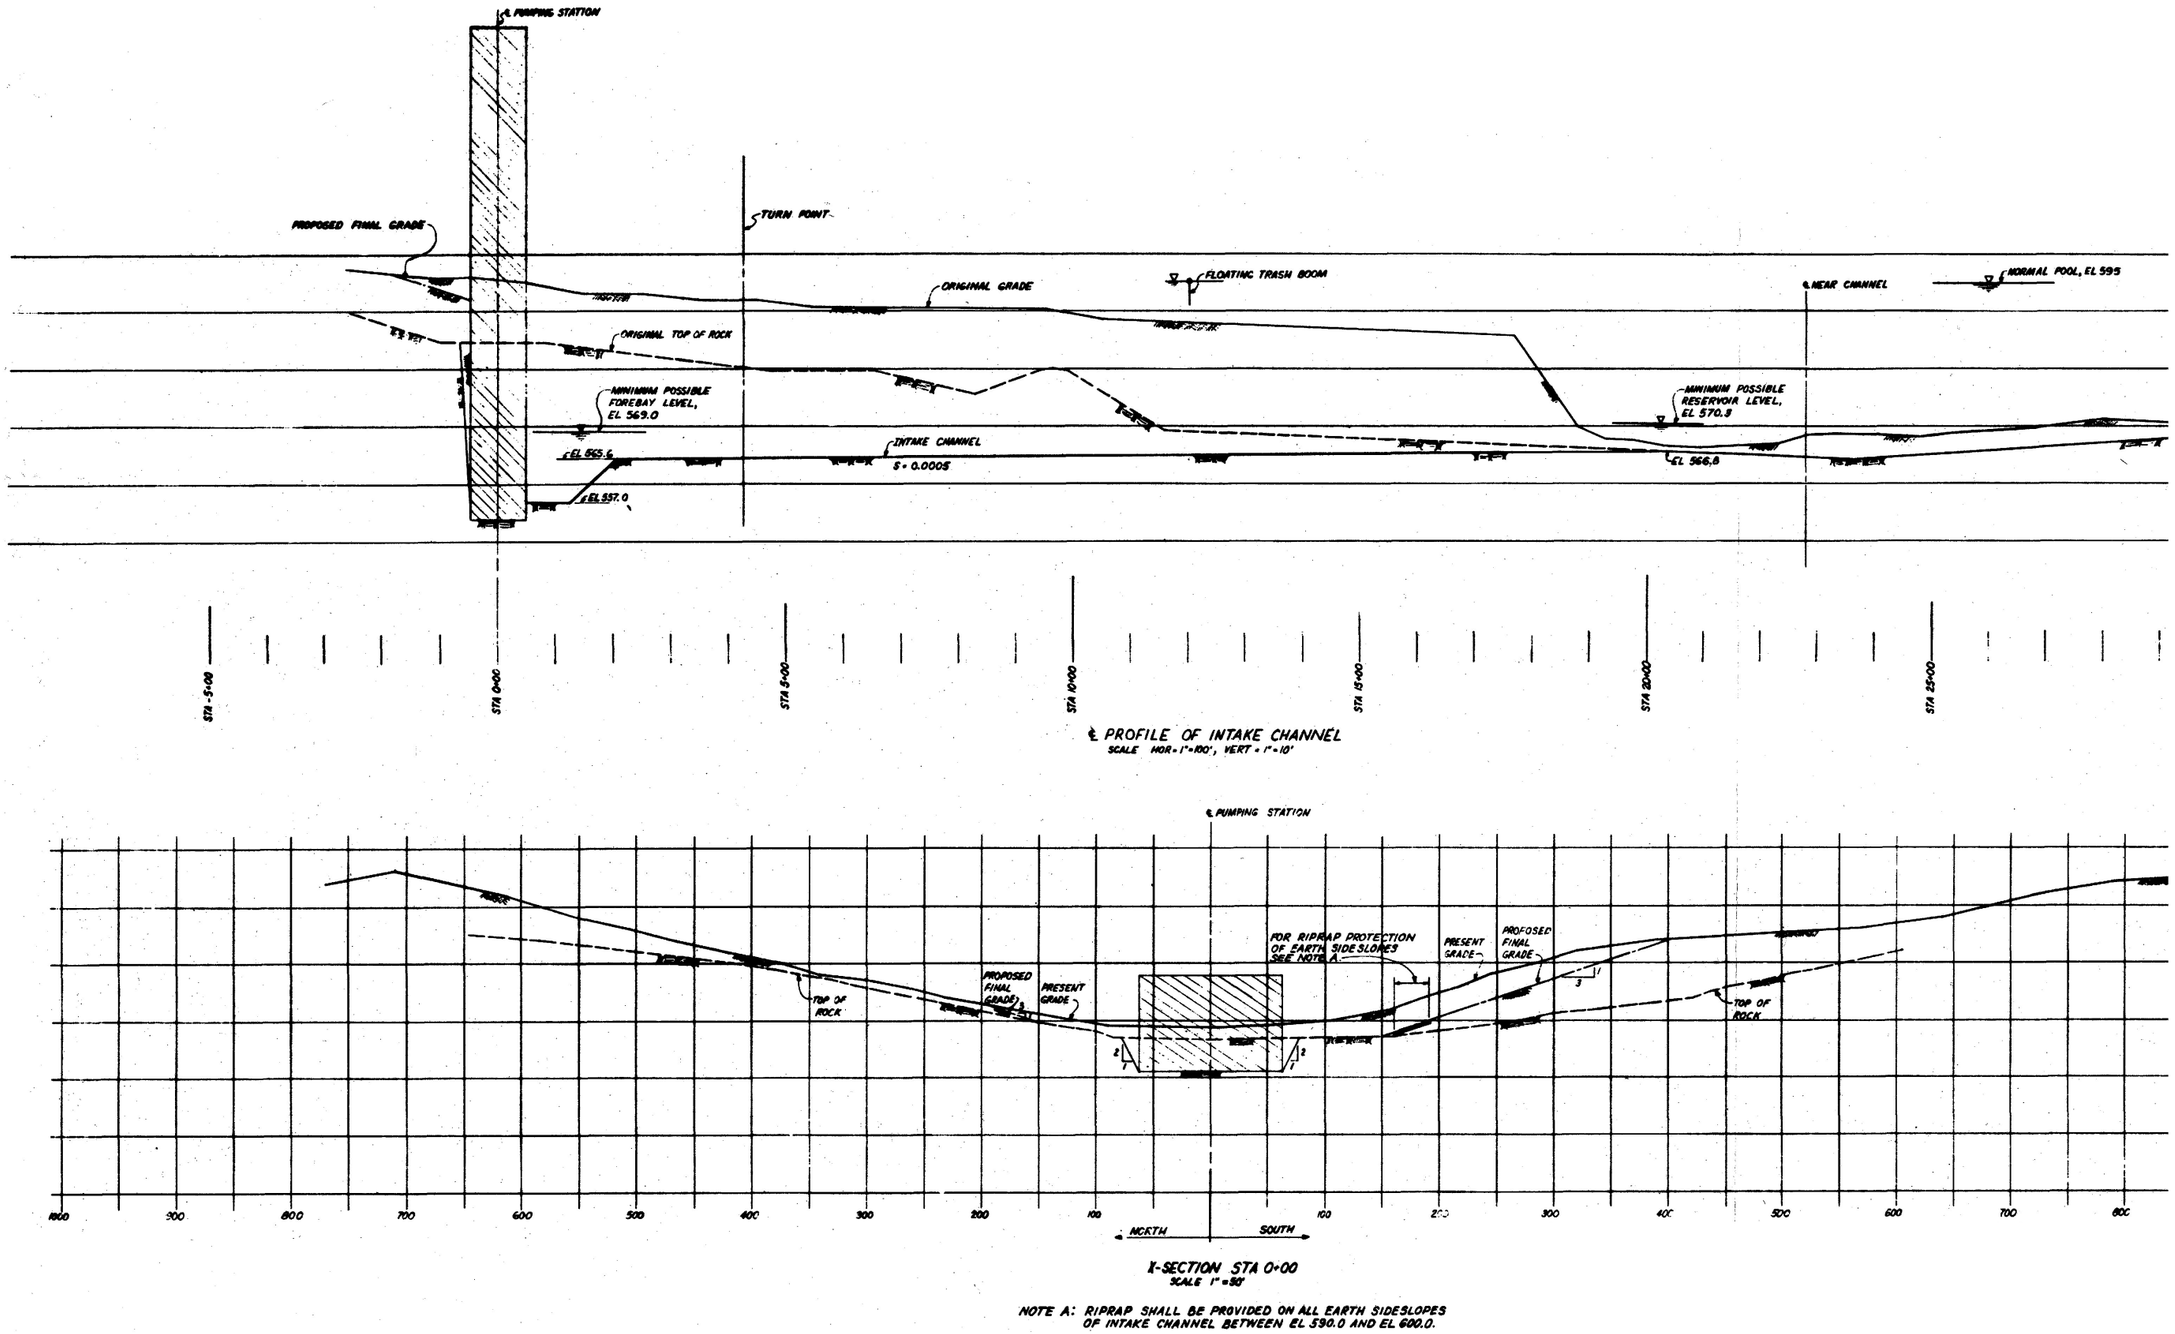

NOTE A: RIPRAP SHALL BE PROVIDED ON ALL EARTH SIDESLOPES OF INTAKE CHANNEL BETWEEN EL 590.0 AND EL 600.0.

FIGURE 5.3-1
Intake Canal Profile and Section