CHG. LET.	DESCRIPTION	DATE	BY	APP.	CHG. NO.

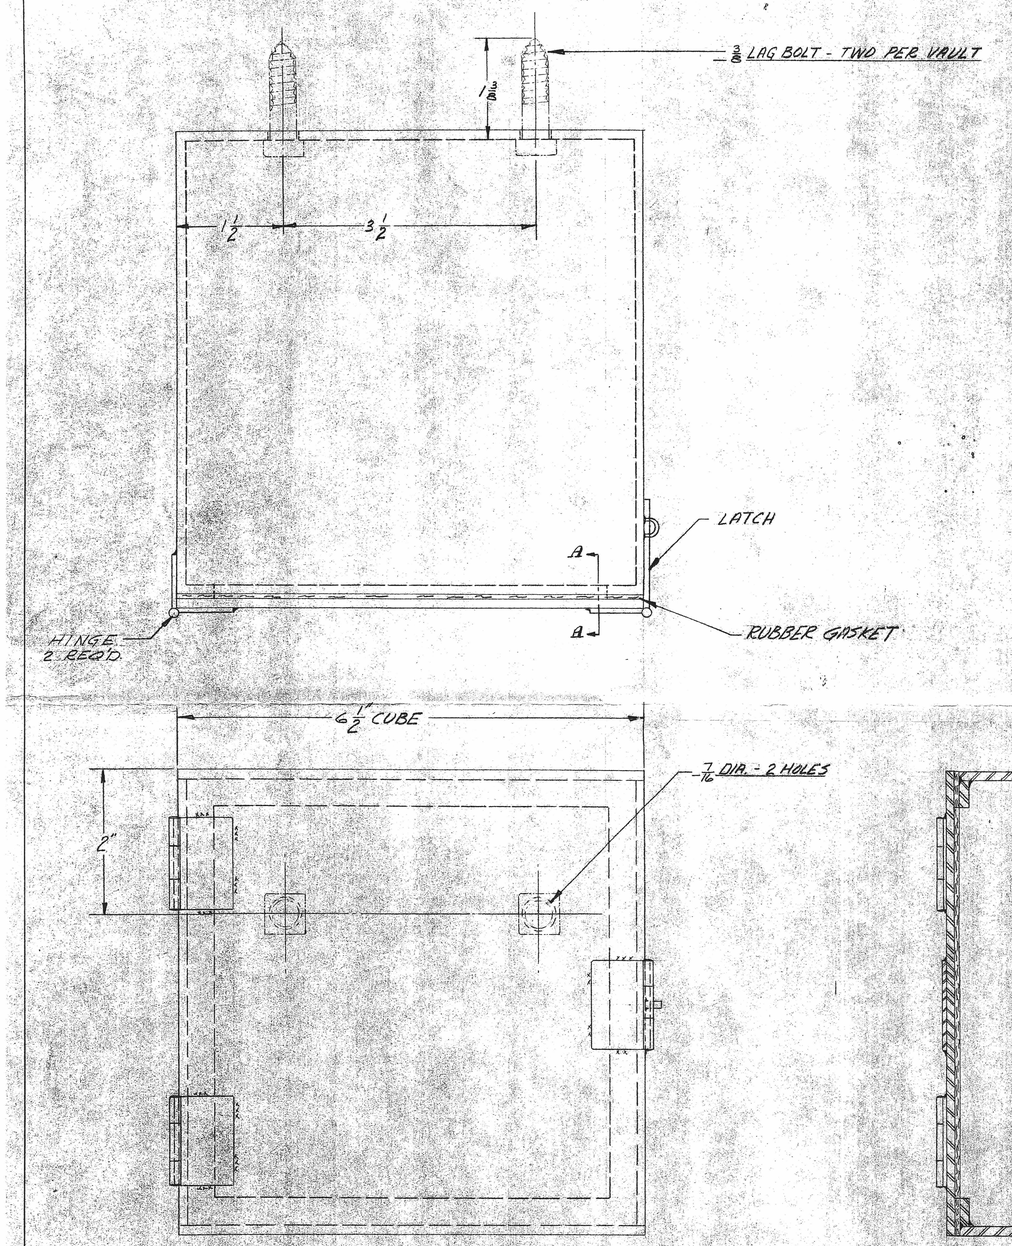

VAULT WELDED CONSTRUCTION
SHEET STEEL 1/8 THICK

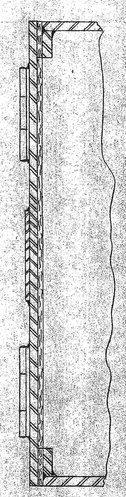

SECTION A-A

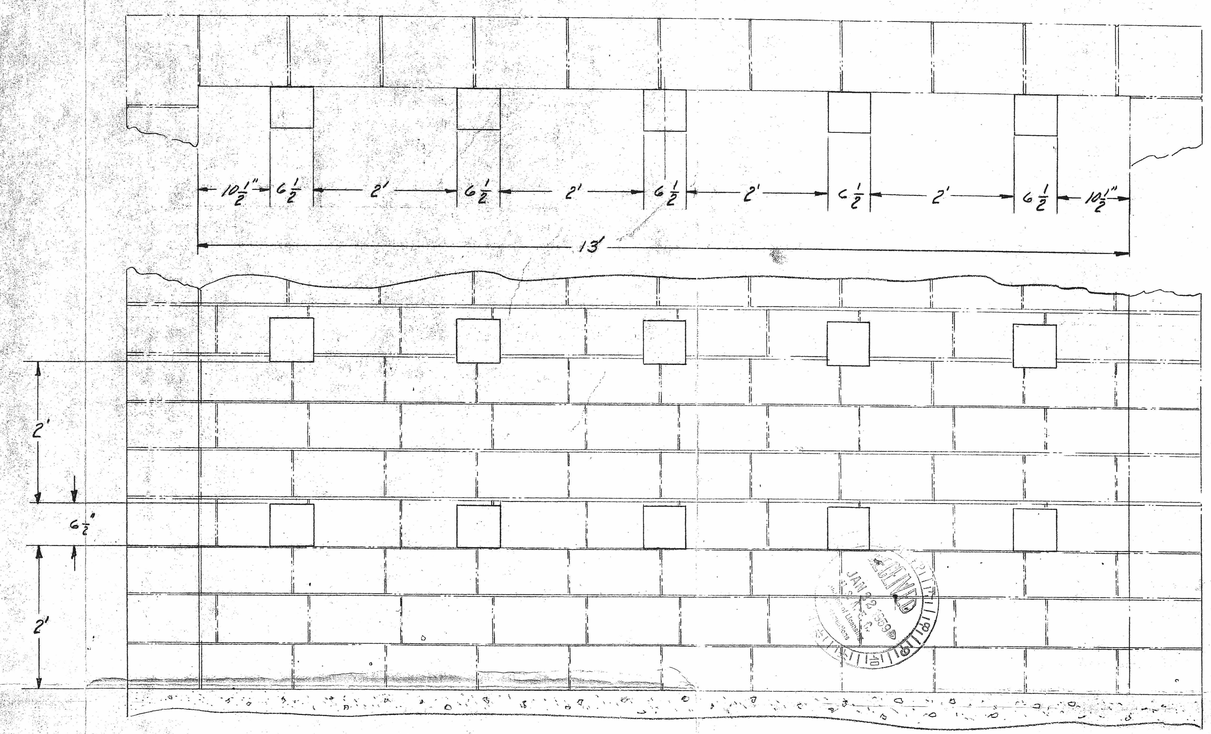

SCALE 1"=1'

DOCKET NO. 70-139
File Cy.
(Trans. w/1/13/59 Ltr.)

DOCKETED USAEC Division of Licensing & Regulation JAN 22 1959 Docket Officer

D-01

G-2	G-1	ITEM NO.	DRAWING NO.	DESCRIPTION	PROJECT NO. 4	USED ON ASS'Y
QUANTITY						

TOLERANCES UNLESS OTHERWISE SPECIFIED	APPROVED		DATE	FINISH & SPECIFICATION	TITLE
DECIMAL ±.005	DRAWN	DGOVERNO	1-15-59		PLAINVILLE VAULT CUBICLES FOR ENRICHED DERBIES
FRACTIONAL ±1/64"	CHECKED			MATERIAL & SPECIFICATION 1/8 SHEET STEEL	
ANGULAR ±1/2°	APPROVED				
BREAK ALL SHARP EDGES	ENGELHARD INDUSTRIES, INC. D. E. MAKEPEACE DIVISION ATTLEBORO, MASS.			SCALE FULL AND 1 IN. = 1 FT.	SIZE D / DRAWING NO. 1033 / REV.
REMOVE ALL BURRS					

Modern Blue Print Co.