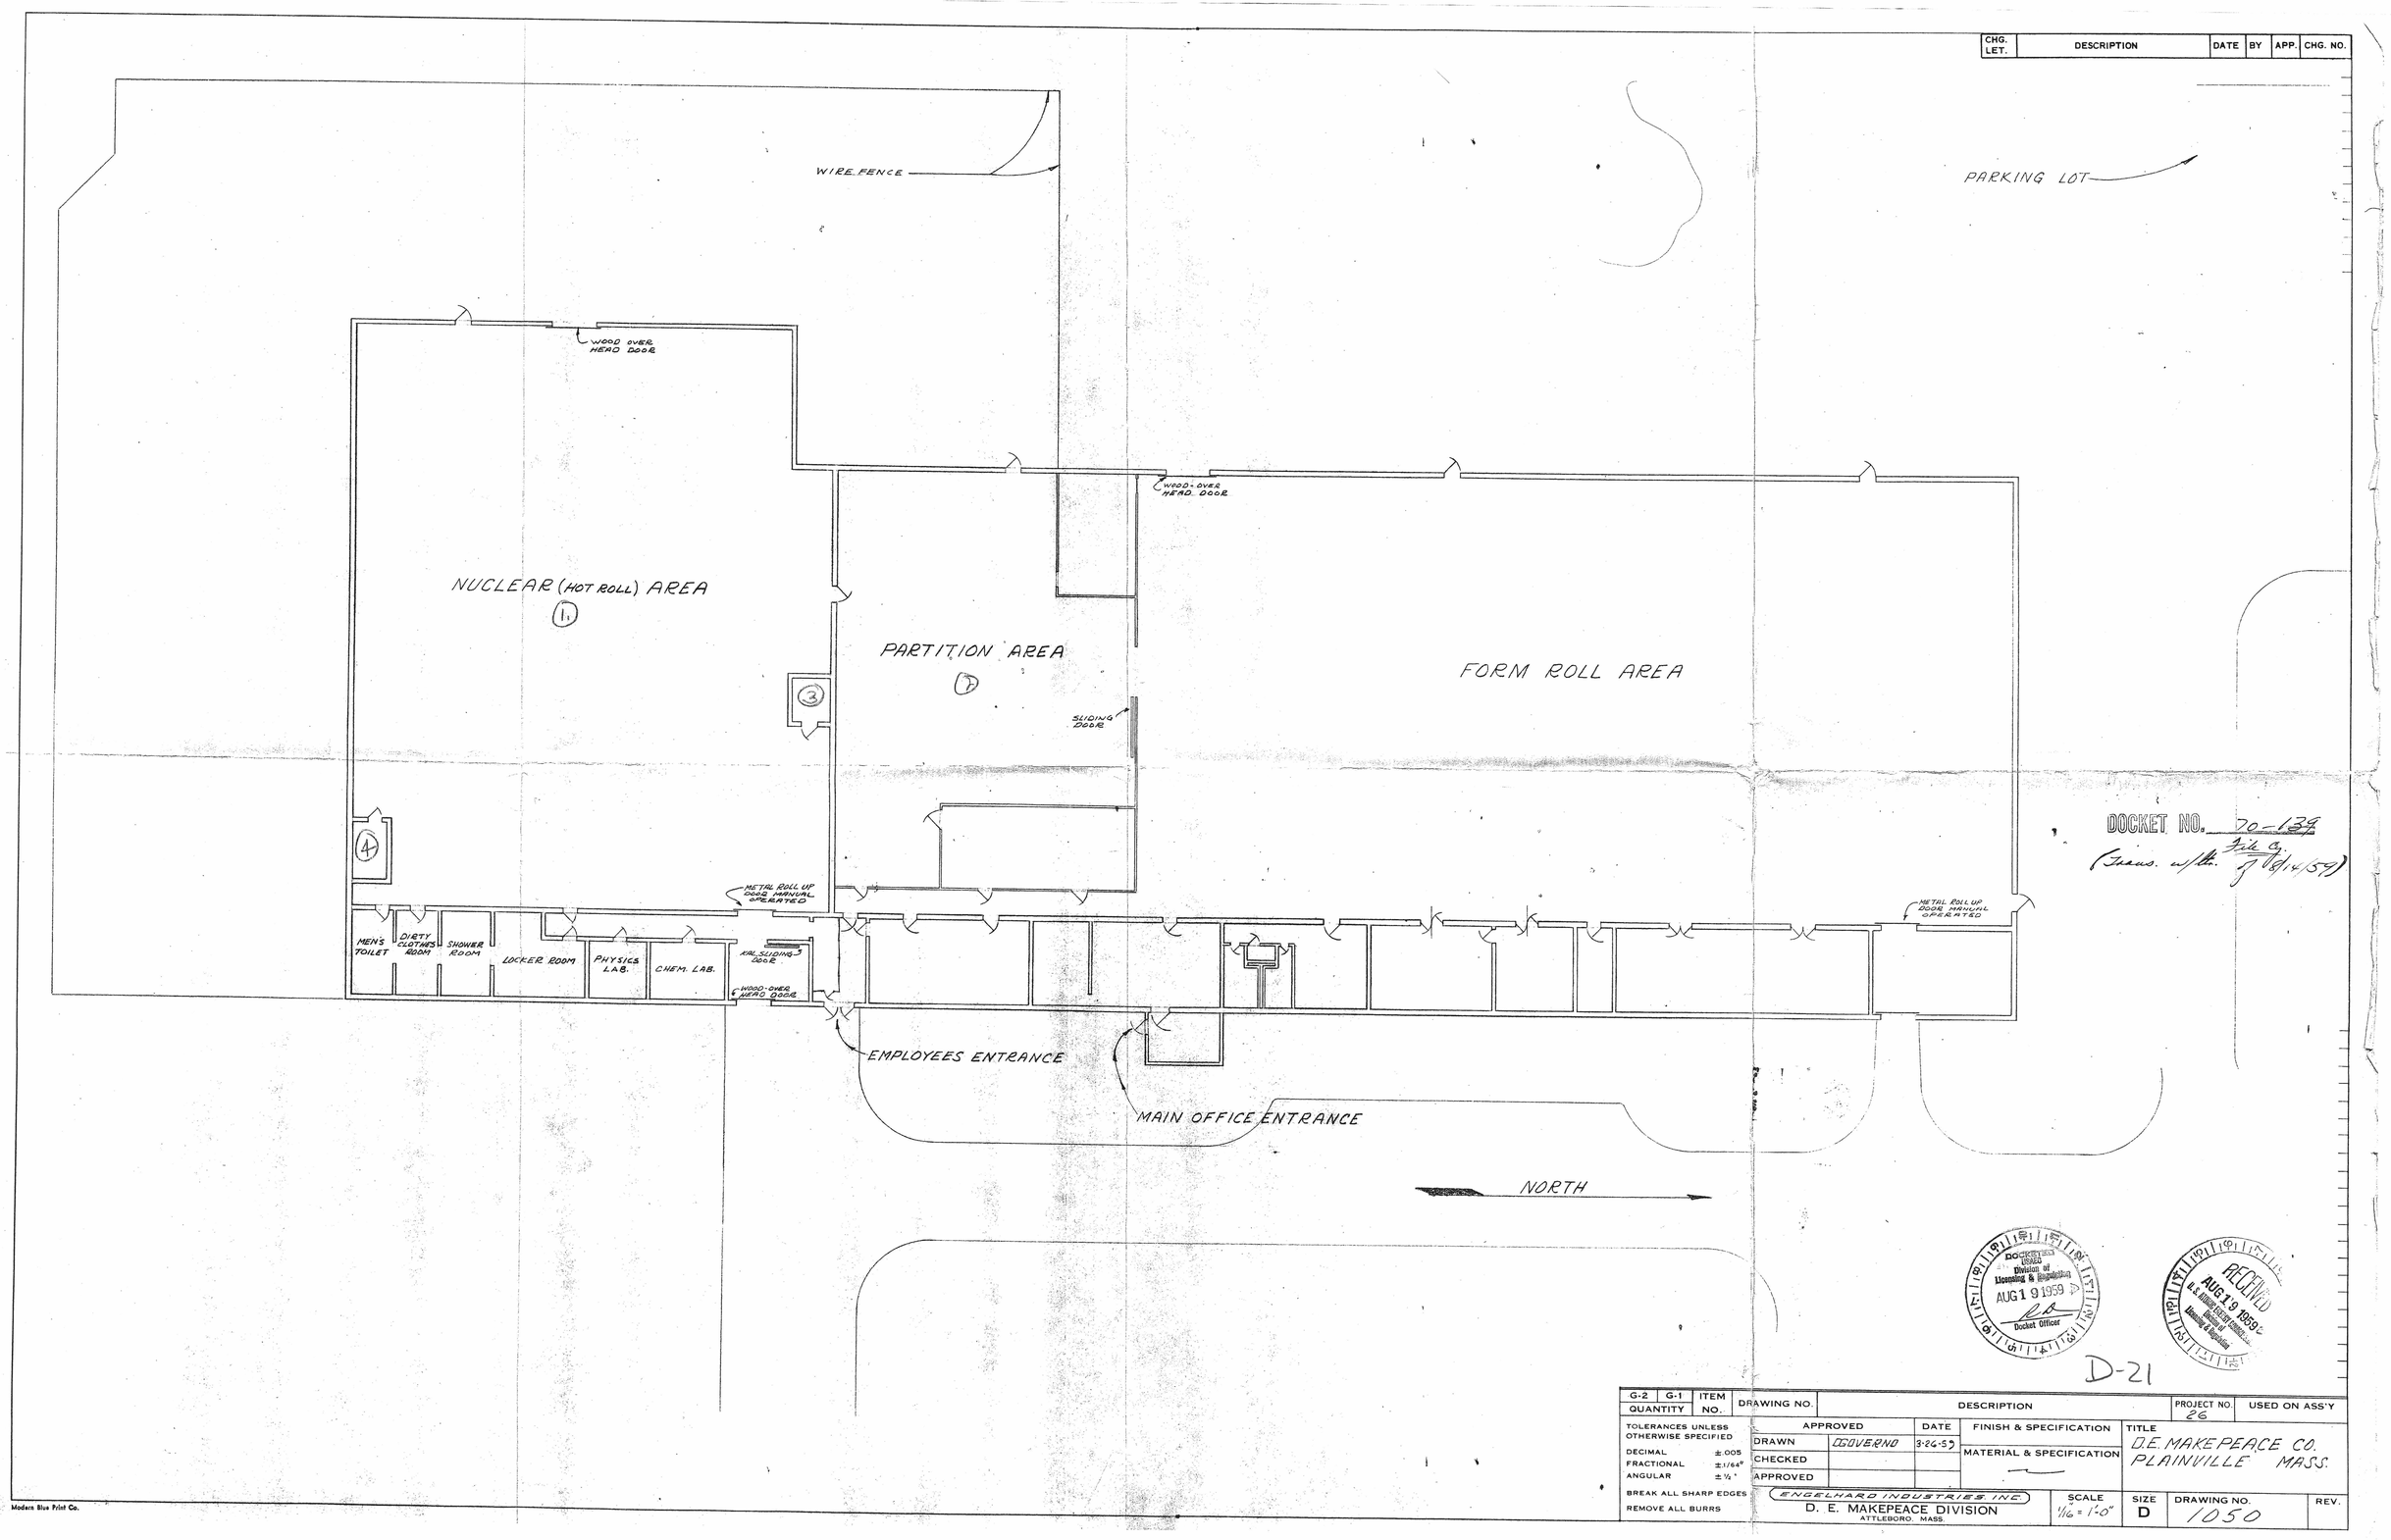

CHG. LET.
DESCRIPTION
DATE
BY
APP.
CHG. NO.
WIRE FENCE
PARKING LOT
WOOD OVER HEAD DOOR
WOOD-OVER HEAD DOOR
NUCLEAR (HOT ROLL) AREA
1
PARTITION AREA
7
3
SLIDING DOOR
FORM ROLL AREA
4
METAL ROLL UP DOOR MANUAL OPERATED
METAL ROLL UP DOOR MANUAL OPERATED
MEN'S TOILET
DIRTY CLOTHES ROOM
SHOWER ROOM
LOCKER ROOM
PHYSICS LAB.
CHEM. LAB.
KAL. SLIDING DOOR
WOOD-OVER HEAD DOOR
EMPLOYEES ENTRANCE
MAIN OFFICE ENTRANCE
NORTH
DOCKET NO. 70-139
(Trans. w/ltr. File Cy. of 8/14/59)
DOCKETED USAEC Division of Licensing & Regulation AUG 19 1959 Docket Officer
RECEIVED AUG 19 1959 U.S. ATOMIC ENERGY COMMISSION Division of Licensing & Regulation
D-21
G-2
G-1
ITEM NO.
QUANTITY
DRAWING NO.
DESCRIPTION
PROJECT NO. 26
USED ON ASS'Y
TOLERANCES UNLESS OTHERWISE SPECIFIED
DECIMAL ±.005
FRACTIONAL ±1/64"
ANGULAR ±½°
BREAK ALL SHARP EDGES
REMOVE ALL BURRS
APPROVED
DATE
DRAWN
CGOVERNO
3-26-59
CHECKED
APPROVED
FINISH & SPECIFICATION
MATERIAL & SPECIFICATION
TITLE
D.E. MAKEPEACE CO.
PLAINVILLE MASS.
ENGELHARD INDUSTRIES INC.
D. E. MAKEPEACE DIVISION
ATTLEBORO, MASS.
SCALE 1/16 = 1'-0"
SIZE D
DRAWING NO. 1050
REV.
Modern Blue Print Co.