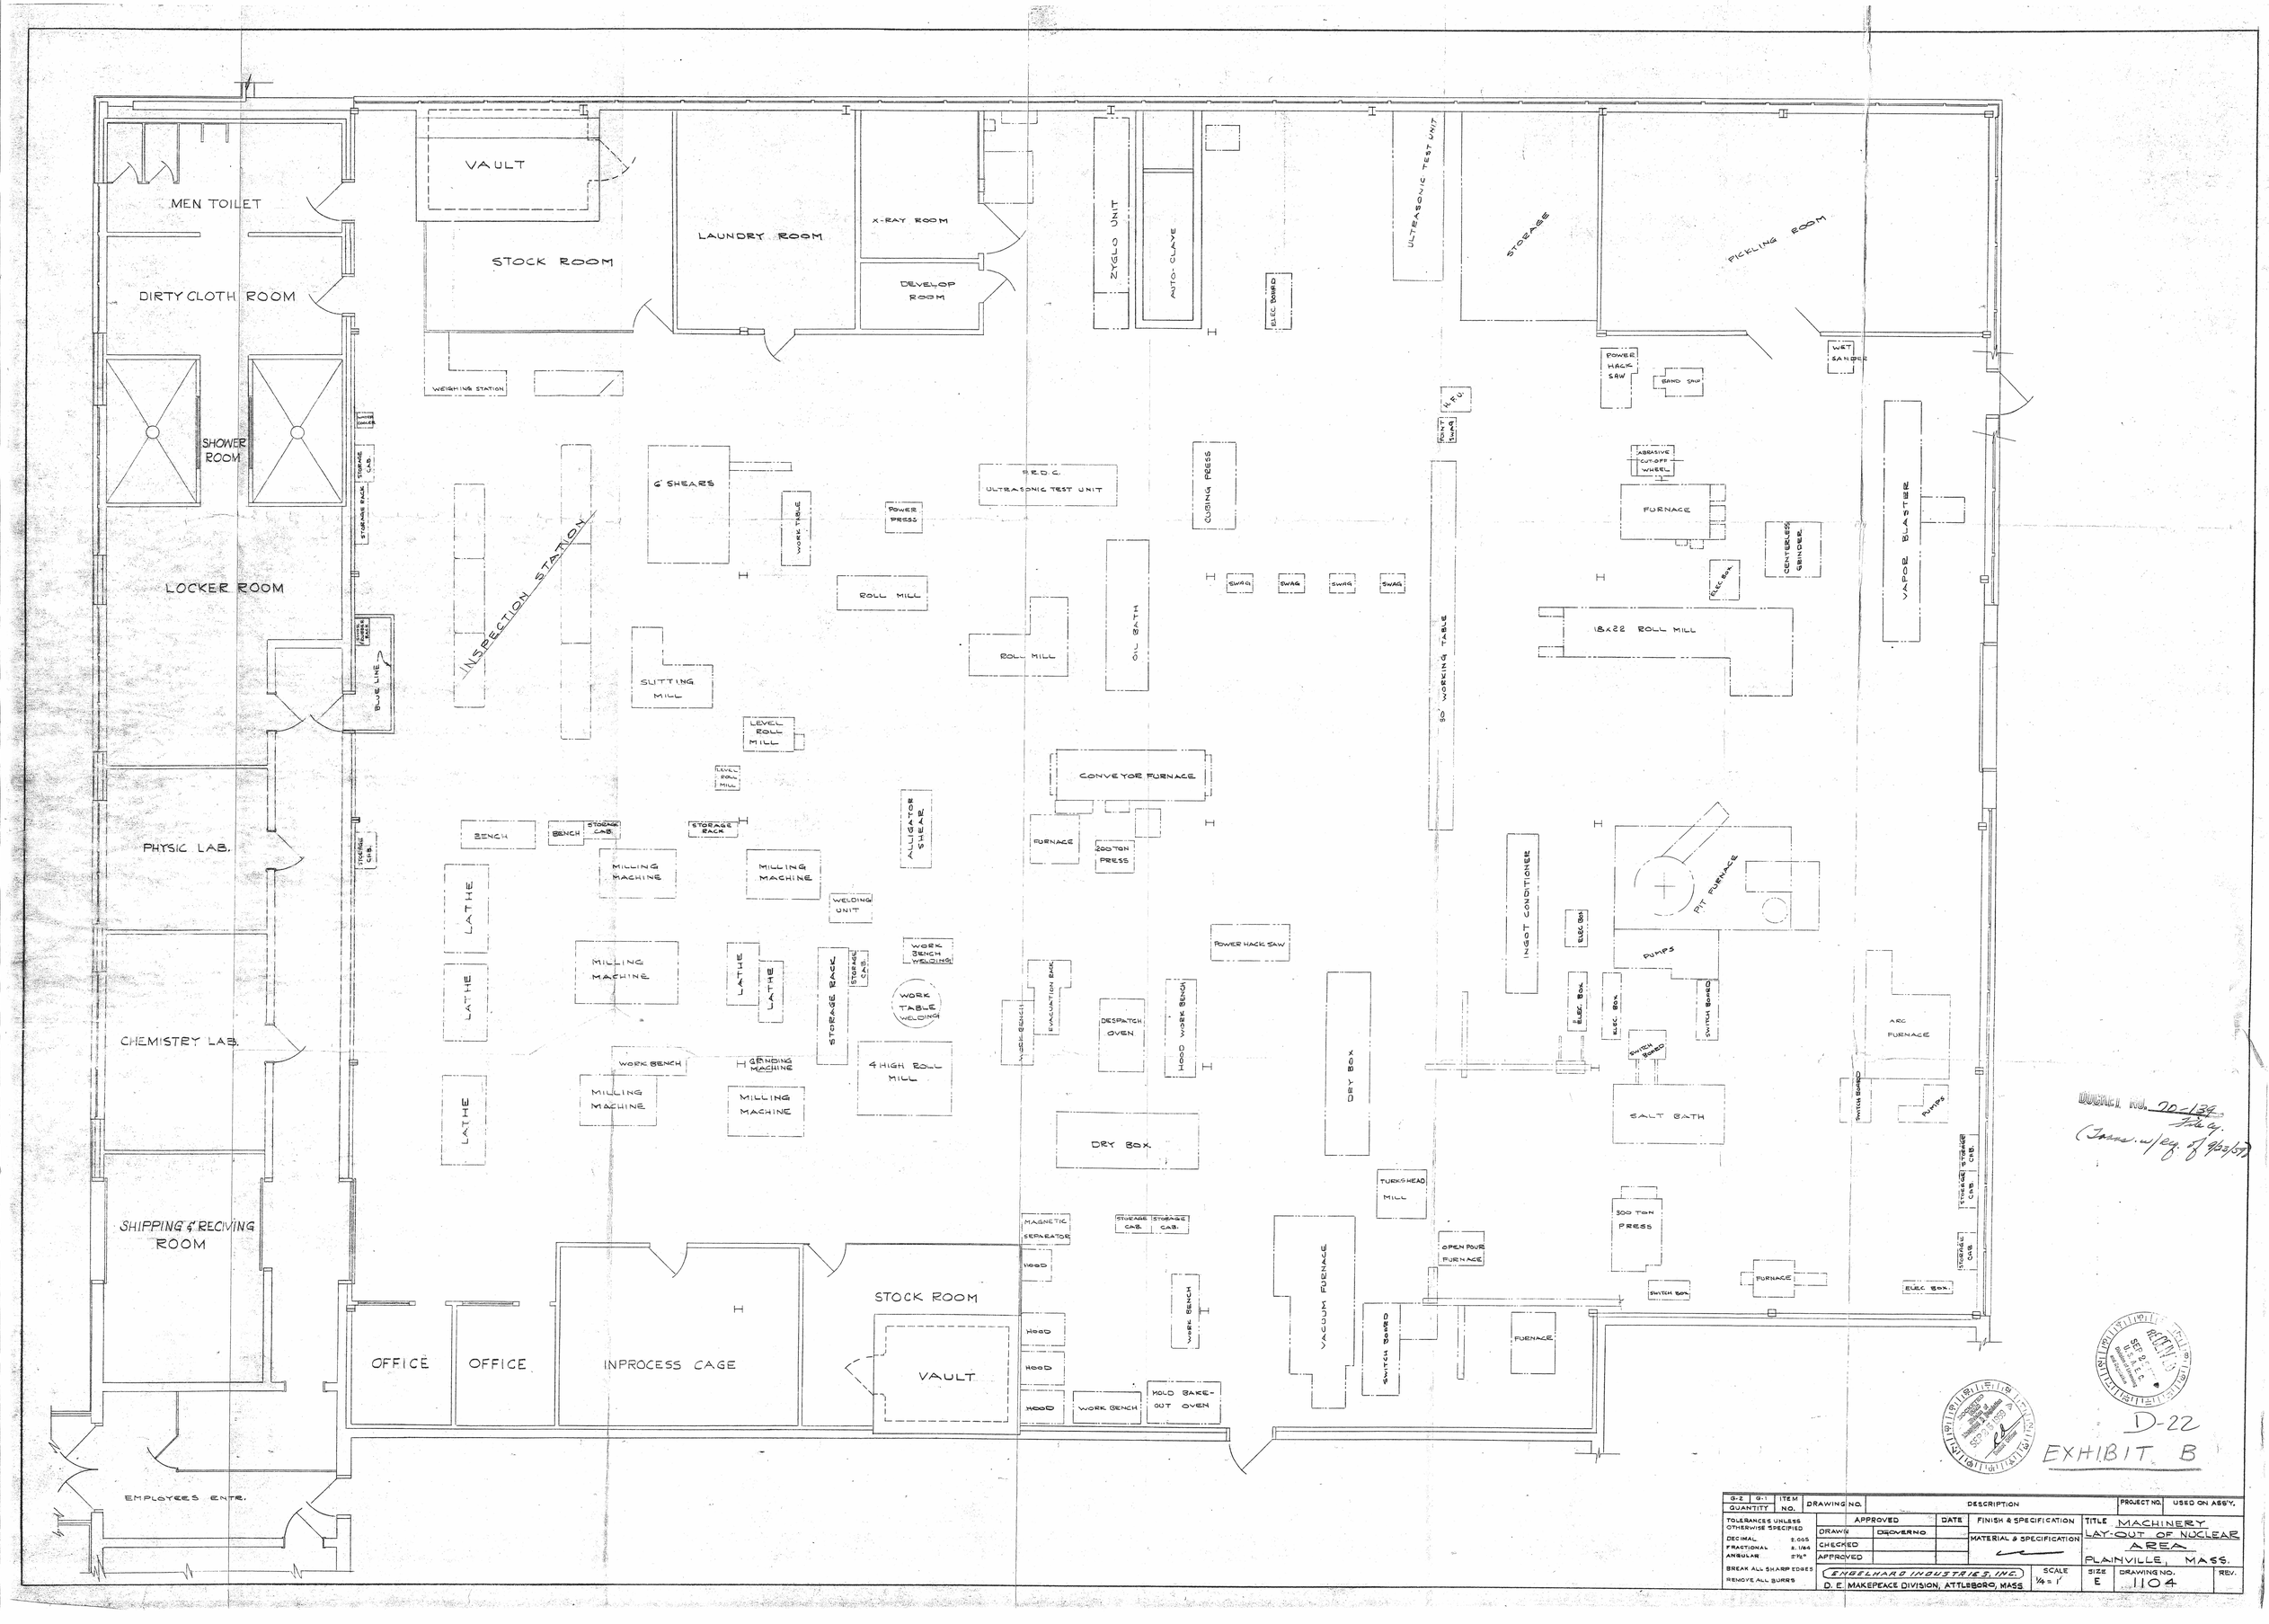
MEN TOILET
DIRTY CLOTH ROOM
SHOWER ROOM
LOCKER ROOM
PHYSIC LAB.
CHEMISTRY LAB.
SHIPPING & RECIVING ROOM
EMPLOYEES ENTR.
VAULT
STOCK ROOM
LAUNDRY ROOM
X-RAY ROOM
DEVELOP ROOM
ZYGLO UNIT
AUTO-CLAVE
ULTRASONIC TEST UNIT
STORAGE
PICKLING ROOM
WEIGHING STATION
INSPECTION STATION
6' SHEARS
WORK TABLE
POWER PRESS
P.R.D.C. ULTRASONIC TEST UNIT
CUBING PRESS
ROLL MILL
OIL BATH
SWAG
SLITTING MILL
LEVEL ROLL MILL
CONVEYOR FURNACE
FURNACE
200 TON PRESS
ALLIGATOR SHEAR
BENCH
STORAGE CAB.
STORAGE RACK
MILLING MACHINE
WELDING UNIT
LATHE
WORK BENCH WELDING
WORK TABLE WELDING
WORK BENCH
GRINDING MACHINE
4 HIGH ROLL MILL
EVACUATION RACK
DESPATCH OVEN
HOOD WORK BENCH
POWER HACK SAW
DRY BOX
MAGNETIC SEPARATOR
HOOD
WORK BENCH
MOLD BAKE-OUT OVEN
VACUUM FURNACE
SWITCH BOARD
OPEN POUR FURNACE
TURKSHEAD MILL
30' WORKING TABLE
INGOT CONDITIONER
PIT FURNACE
PUMPS
ELEC. BOX
SALT BATH
300 TON PRESS
ARC FURNACE
FURNACE
ELEC. BOX
POWER HACK SAW
BAND SAW
WET SANDER
ABRASIVE CUT-OFF WHEEL
CENTERLESS GRINDER
18x22 ROLL MILL
VAPOR BLASTER
OFFICE
OFFICE
INPROCESS CAGE
STOCK ROOM
VAULT
DOCKET NO. 70-139
File cy.
(Trans. w/ eq. of 9/23/59)
RECEIVED
SEP 25 1959
U.S.A.E.C.
D-22
EXHIBIT B
G-2 G-1 ITEM NO.
QUANTITY
DRAWING NO.
DESCRIPTION
PROJECT NO.
USED ON ASS'Y.
TOLERANCES UNLESS OTHERWISE SPECIFIED
DECIMAL ±.005
FRACTIONAL ±.1/64
ANGULAR ±1/2°
BREAK ALL SHARP EDGES
REMOVE ALL BURRS
APPROVED
DATE
DRAWN
DGOVERNO
CHECKED
APPROVED
FINISH & SPECIFICATION
MATERIAL & SPECIFICATION
TITLE MACHINERY LAY-OUT OF NUCLEAR AREA
PLAINVILLE, MASS.
ENGELHARD INDUSTRIES, INC.
D. E. MAKEPEACE DIVISION, ATTLEBORO, MASS
SCALE 1/4 = 1'
SIZE E
DRAWING NO. 1104
REV.