7

8

18

17

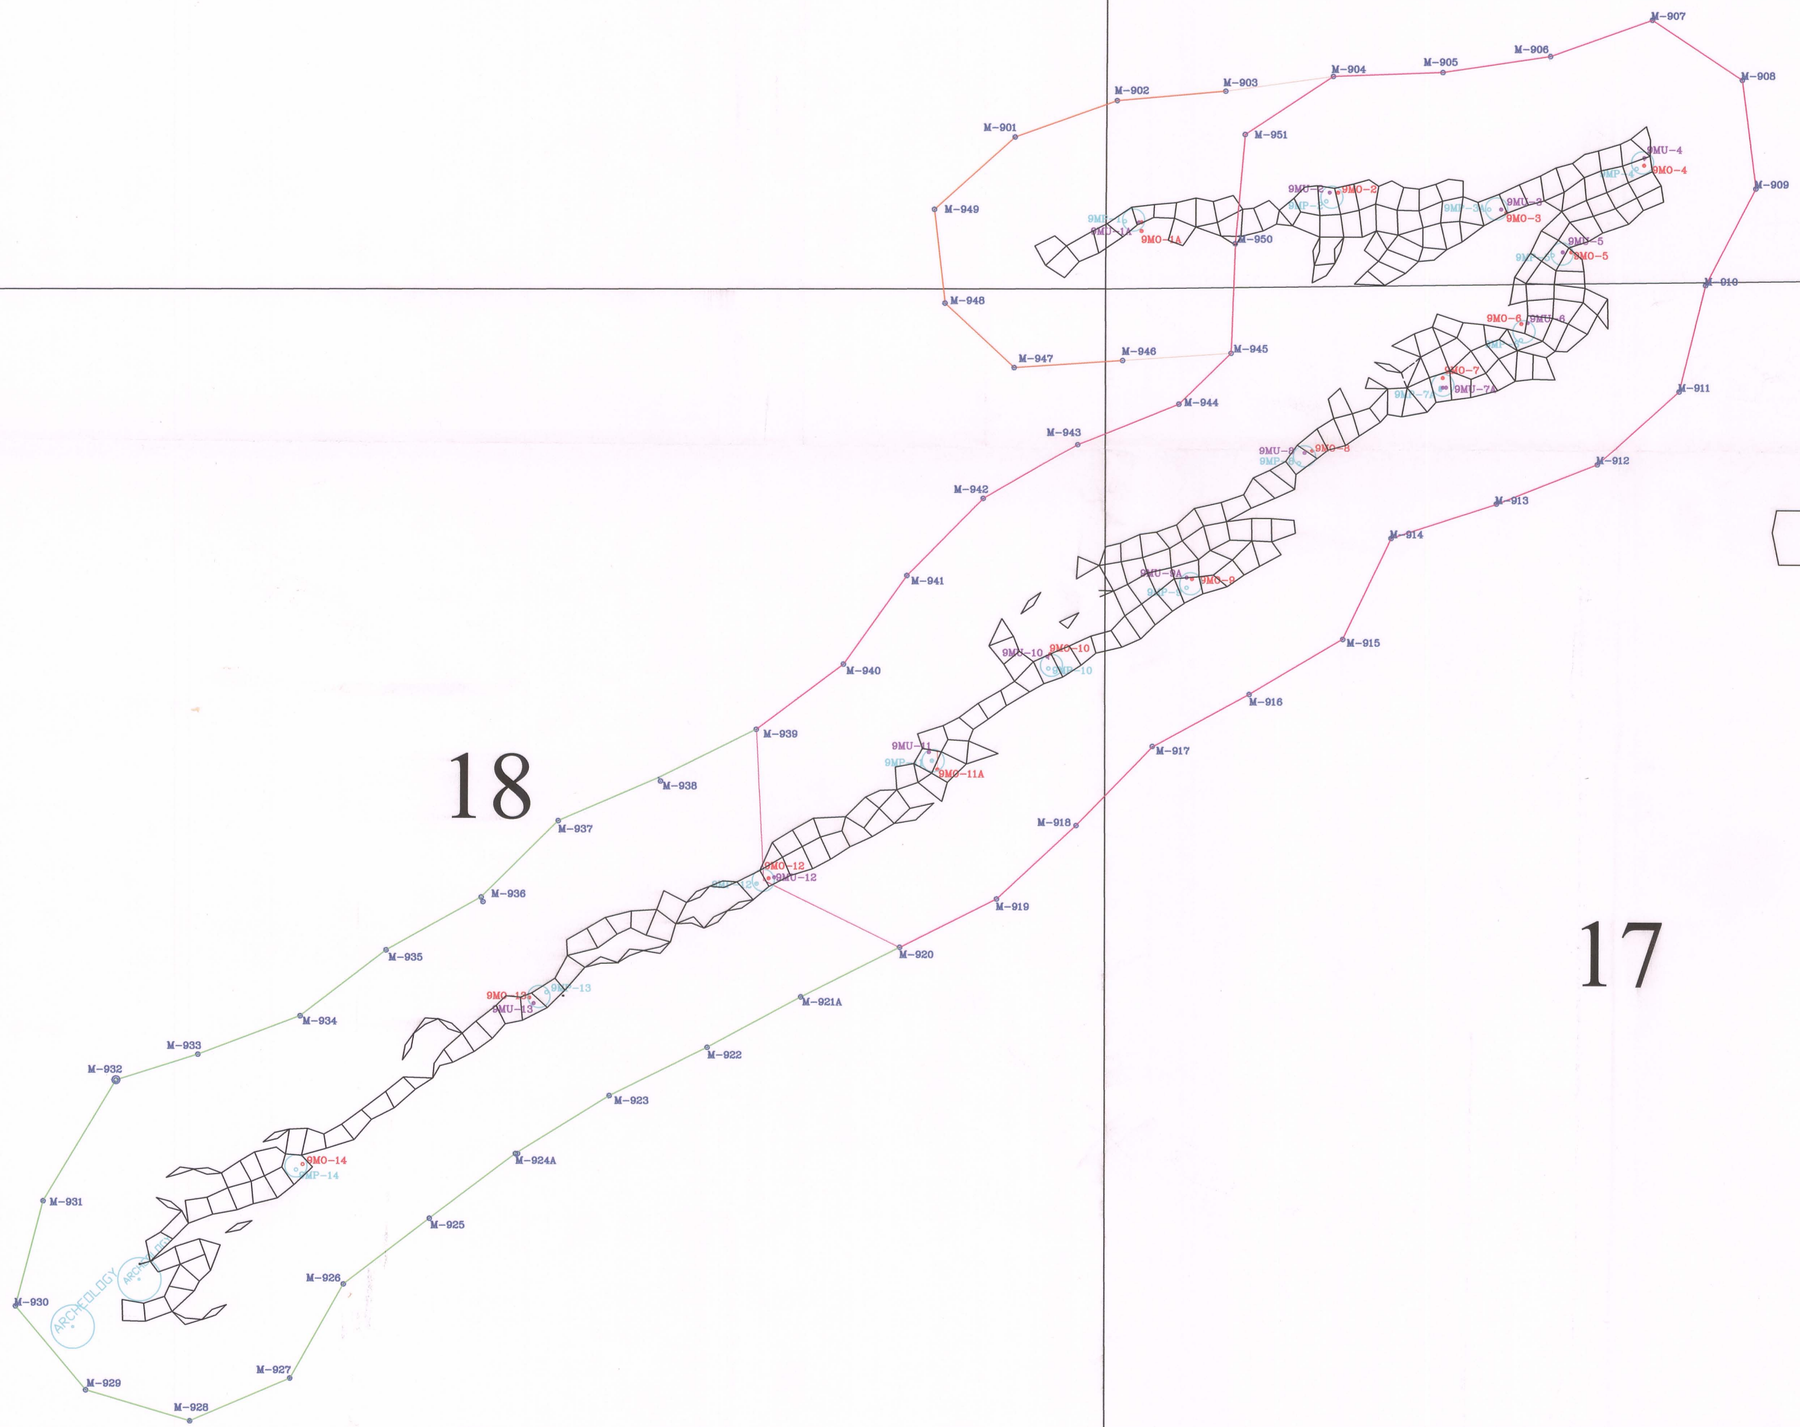

LEGEND

- MP wells
- MU wells
- MO wells
- Monitor wells
- Stage one
- Stage two
- Header House 1
- Monitor Wells

SCALE IN FEET

0 250 500 1000

PLATE NO. 1

REVISIONS		
NO.	DATE	BY

DES. BY: DATE:
ENG. BY: DATE:
DRAFT. BY: DATE:

POWER RESOURCES

Power Resources, Inc.
SMITH RANCH – HIGHLAND
Uranium Project
P.O. Box 1210
Glenrock, WY 82637 Telephone: (307) 358-6541

MU 9 MONITOR WELLS & MONITORING STAGES

SIZE	FSCM NO.	DWG NO.	REV
C		Stage	0

\\Srhmain\drafting\X-SECTIONS\Mine Unit 9\Stage.dwg

D-01