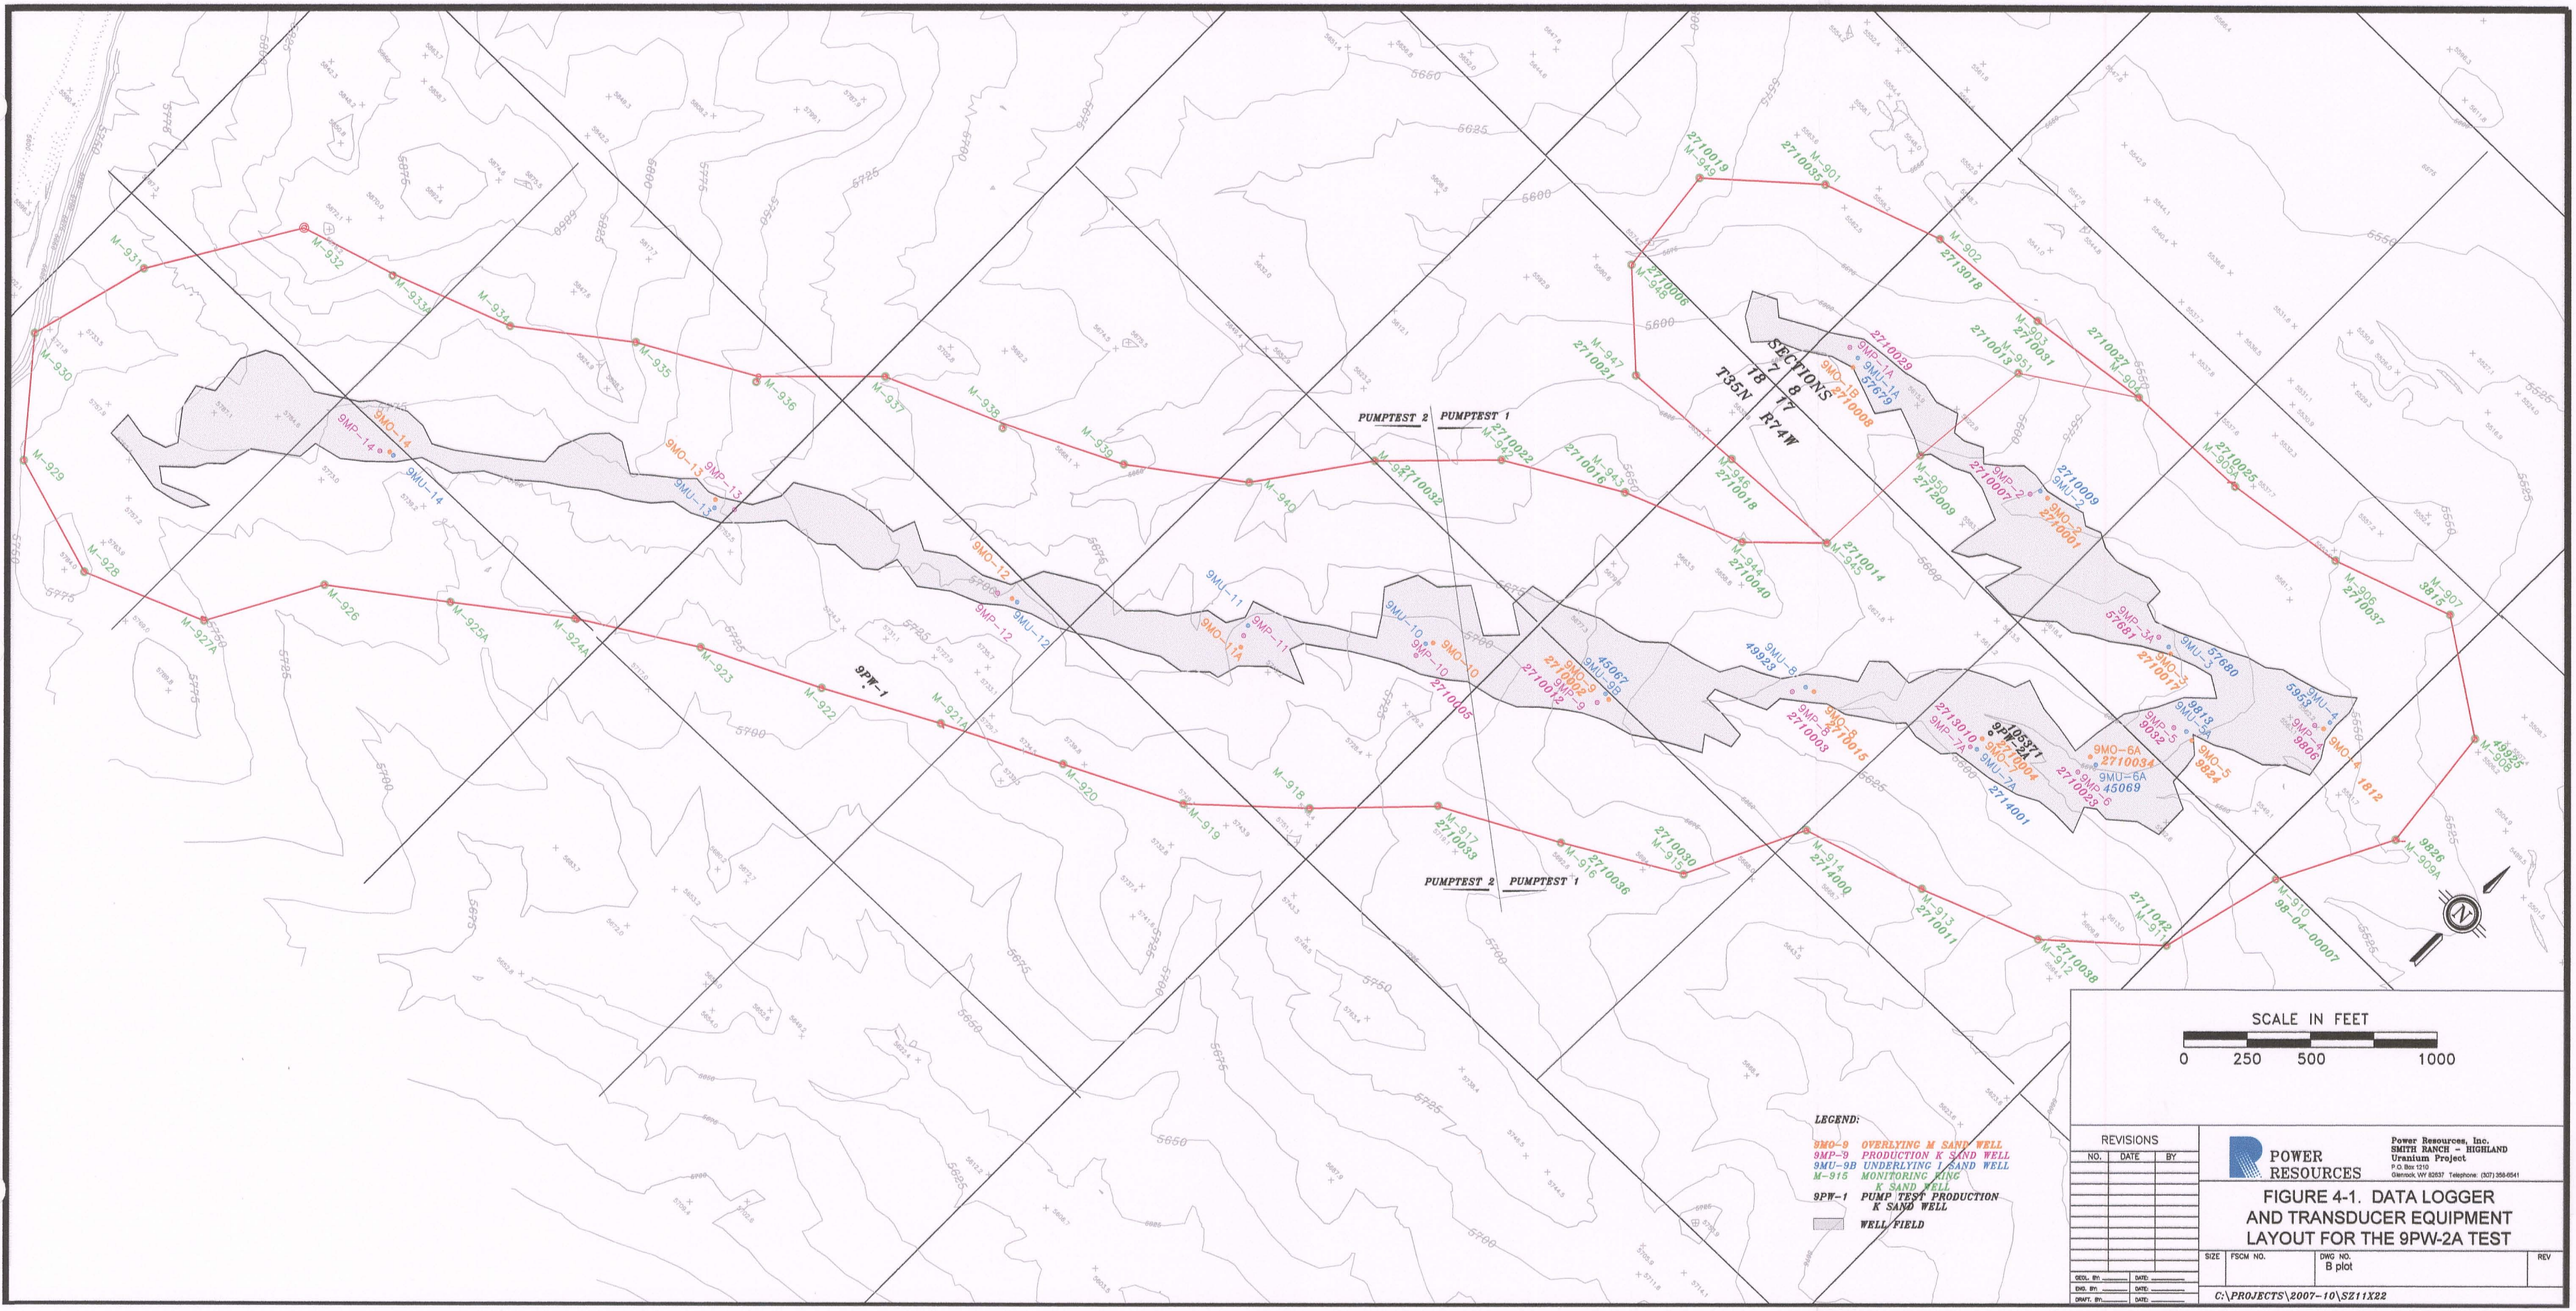
SECTIONS 18 17 7 8
T35N R74W
PUMPTEST 2 PUMPTEST 1
9PW-1
LEGEND:
9MO-9 OVERLYING M SAND WELL
9MP-9 PRODUCTION K SAND WELL
9MU-9B UNDERLYING I SAND WELL
M-915 MONITORING KING K SAND WELL
9PW-1 PUMP TEST PRODUCTION K SAND WELL
WELL FIELD
SCALE IN FEET
0 250 500 1000
REVISIONS
NO. DATE BY
GEOL. BY: DATE:
ENG. BY: DATE:
DRAFT. BY: DATE:
POWER RESOURCES
Power Resources, Inc.
SMITH RANCH - HIGHLAND
Uranium Project
P.O. Box 1210
Glenrock, WY 82637 Telephone: (307) 358-6541
FIGURE 4-1. DATA LOGGER AND TRANSDUCER EQUIPMENT LAYOUT FOR THE 9PW-2A TEST
SIZE FSCM NO. DWG NO. B plot REV
C:\PROJECTS\2007-10\SZ11X22