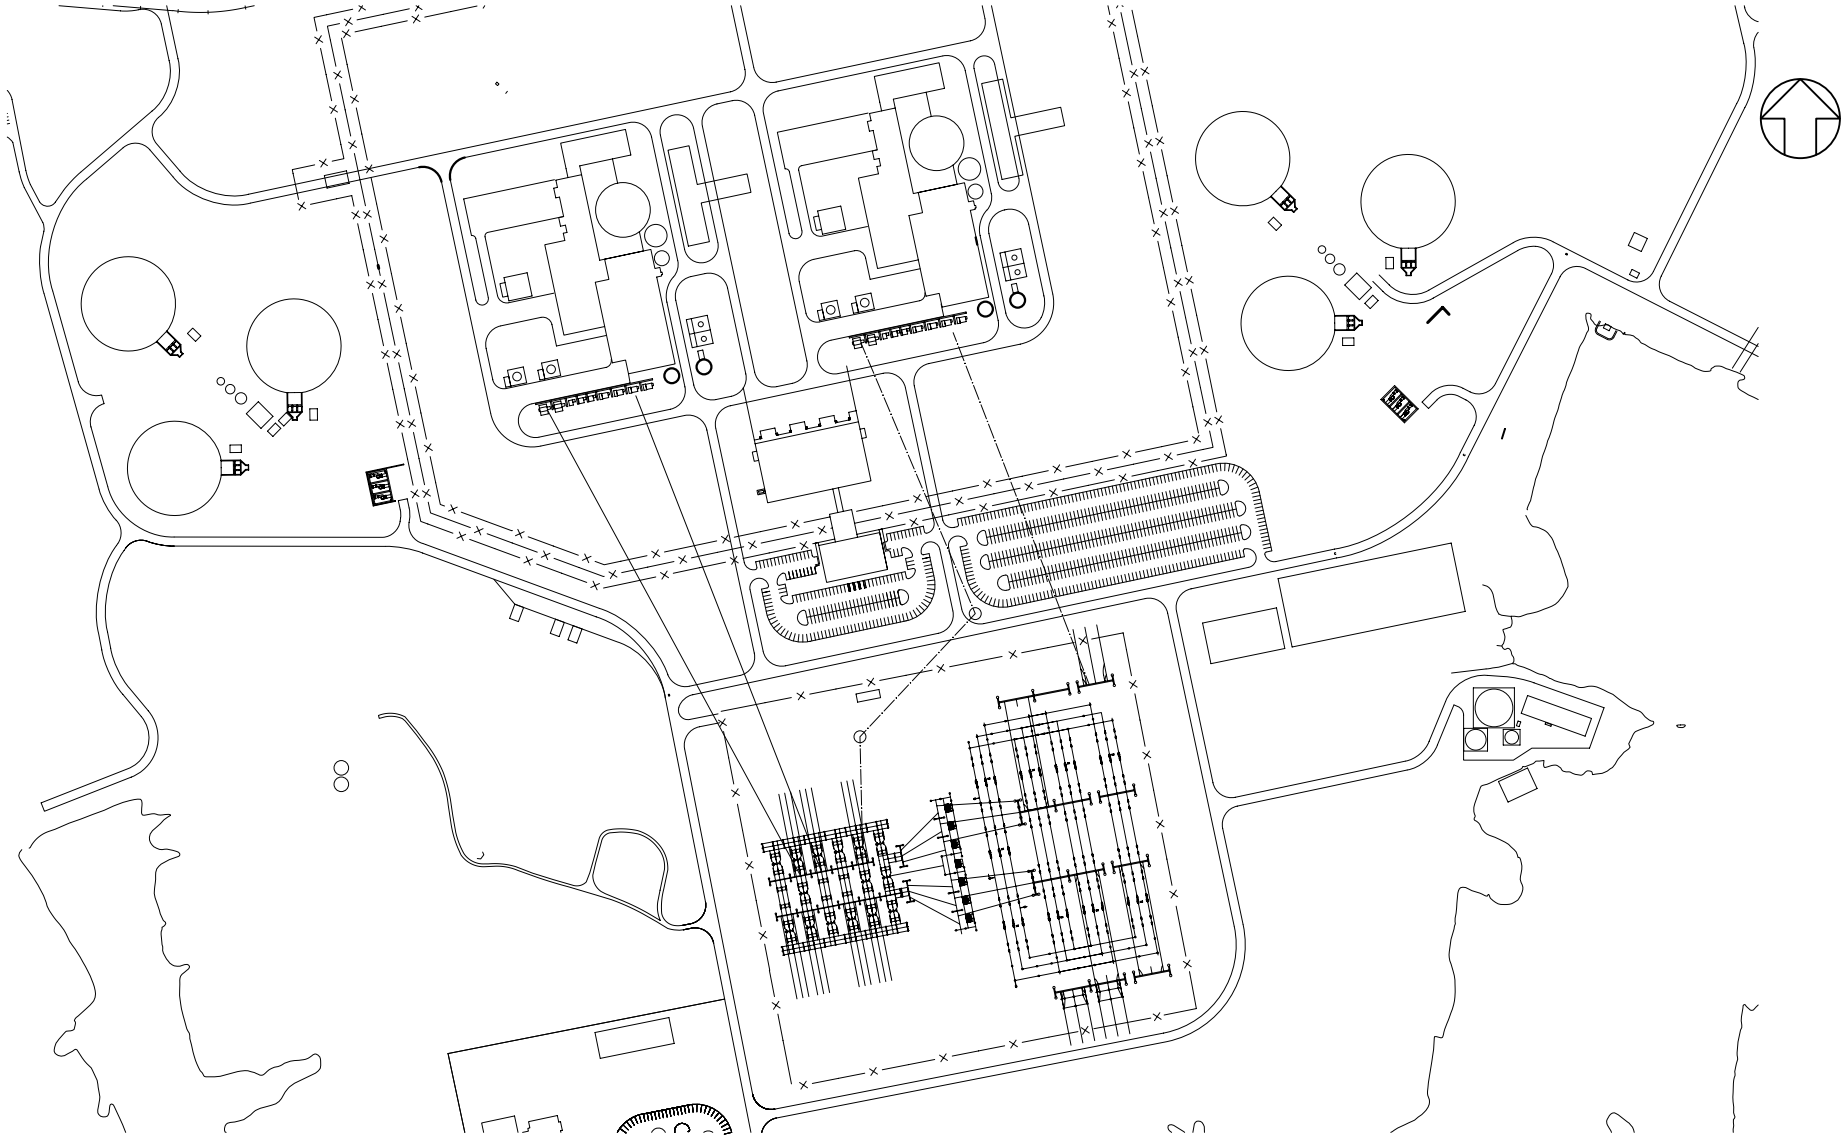

WLS COL 8.2-1

WILLIAM STATES LEE III
NUCLEAR STATION UNITS 1 & 2

Switchyard General Arrangement

FIGURE 8.2-202 Rev 1