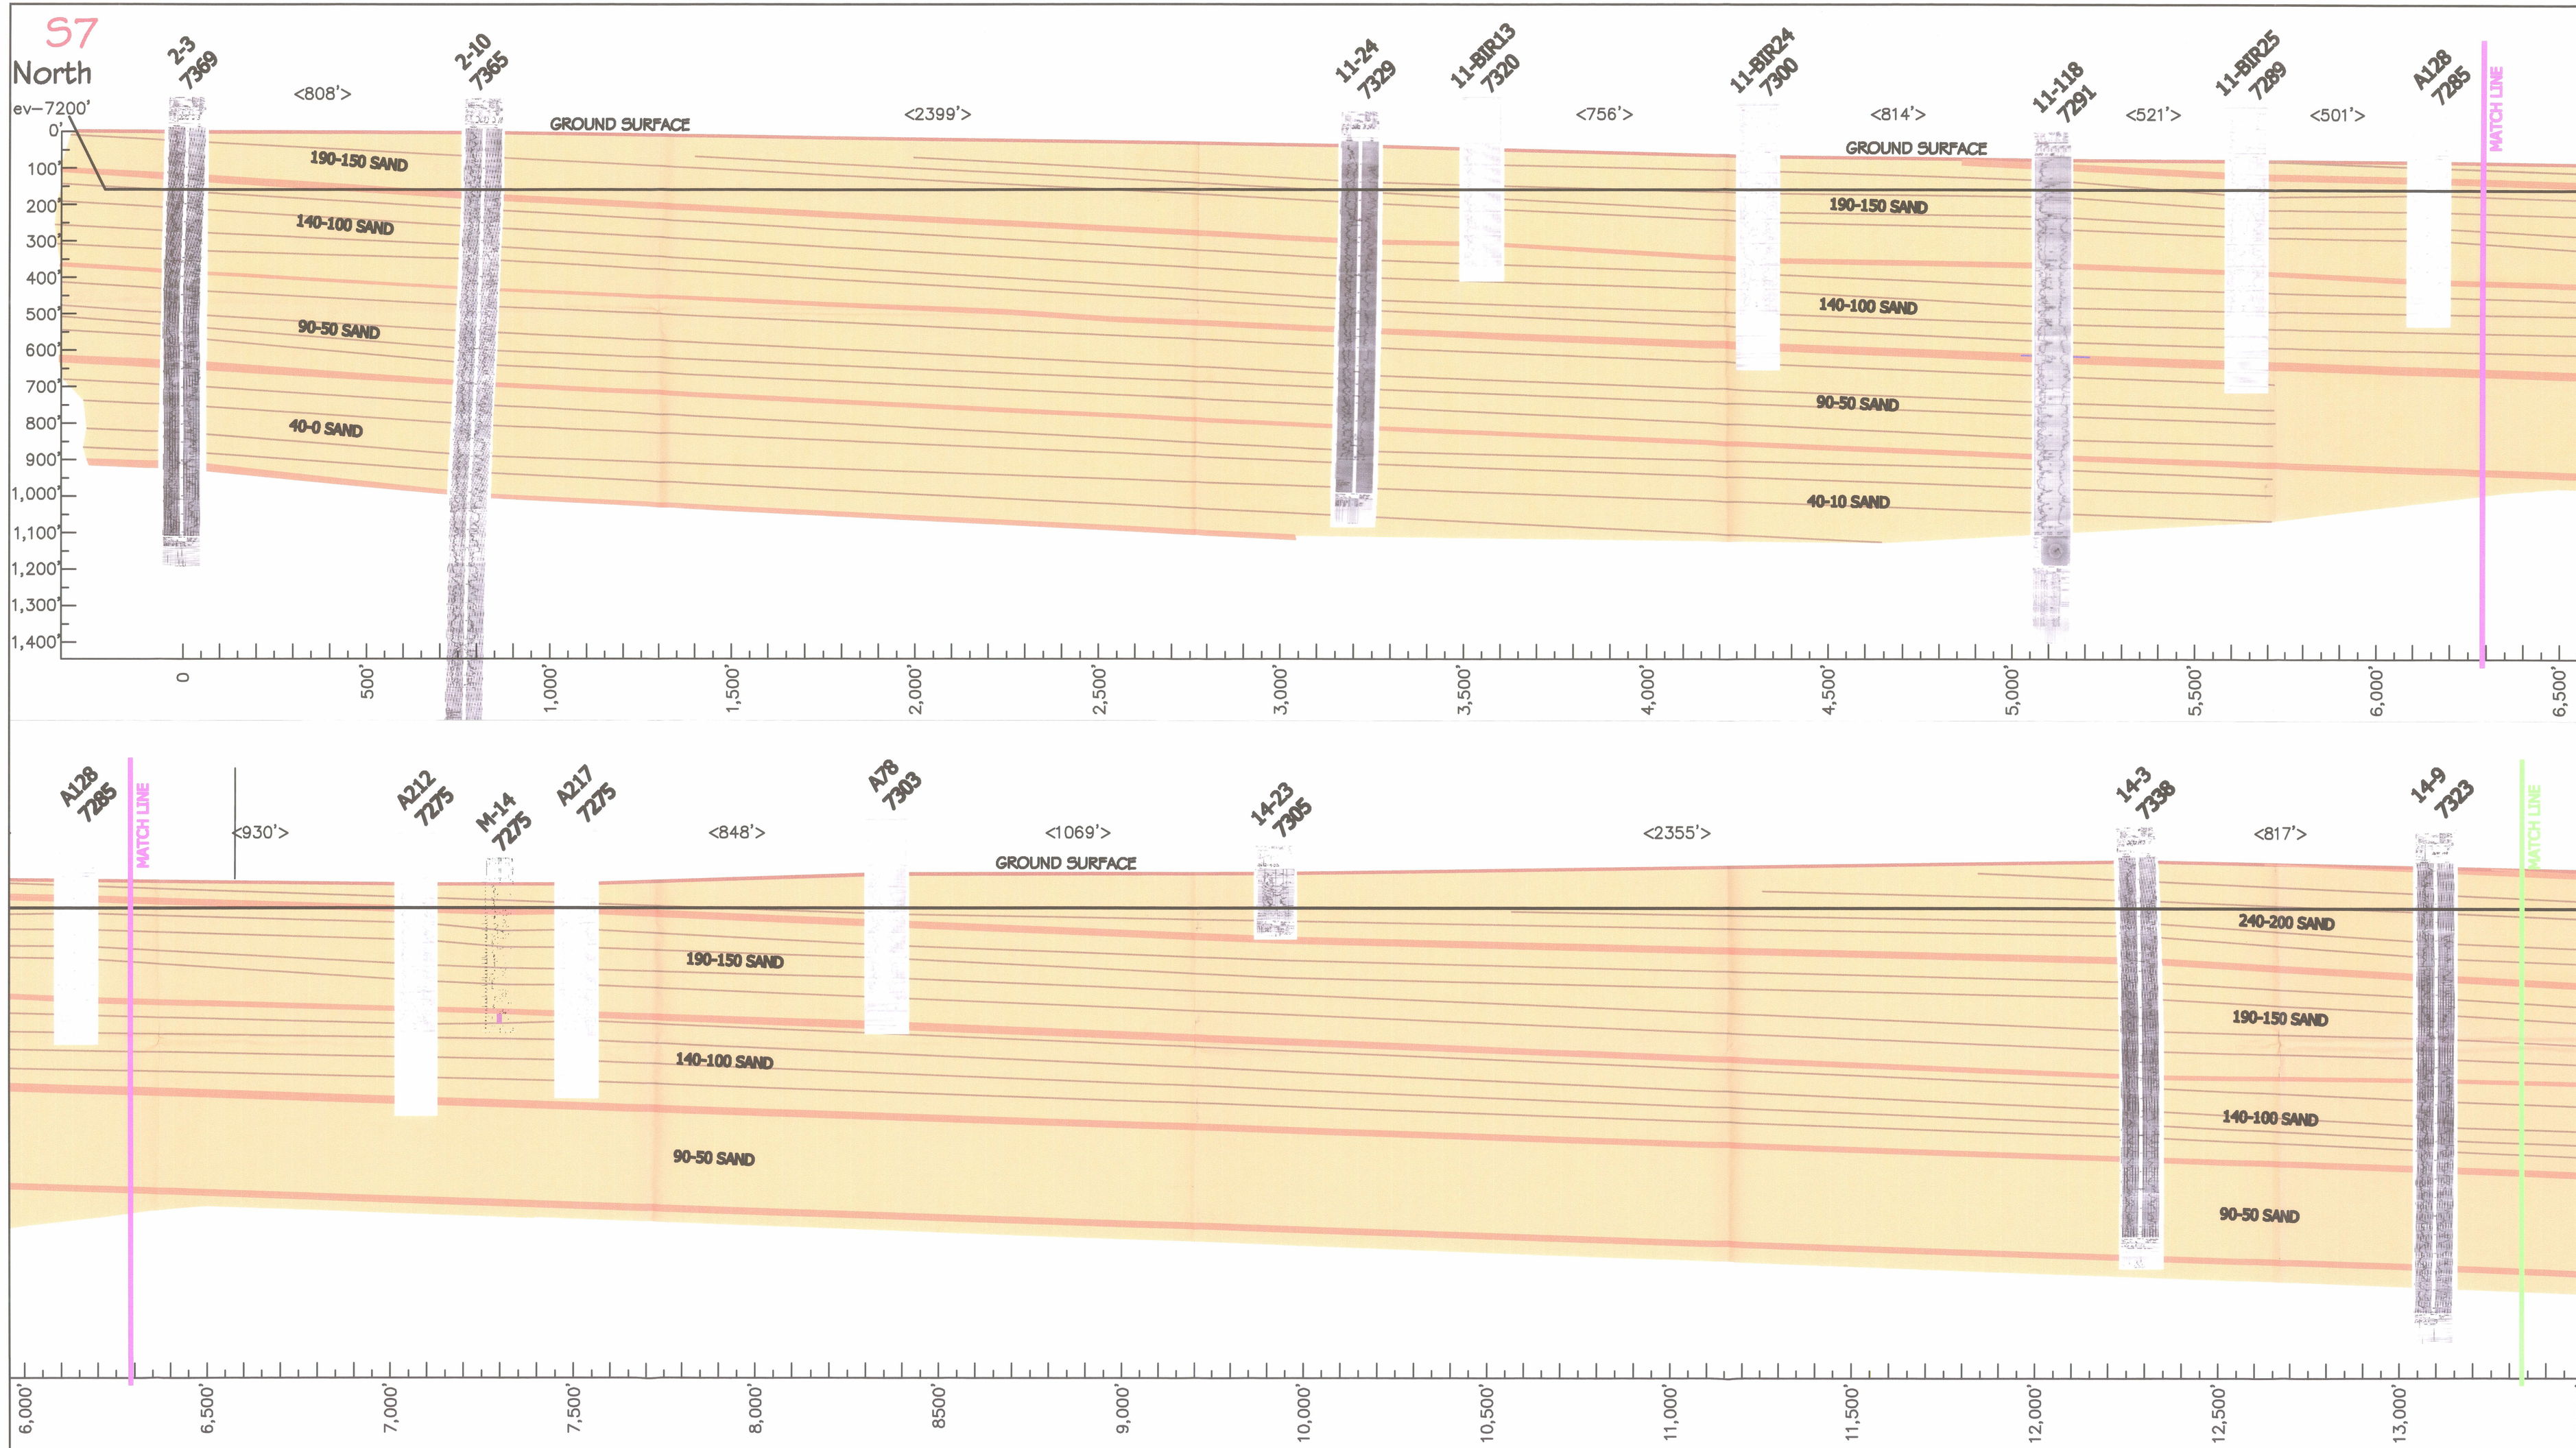

LEGEND

SAND UNITS

SHALE

PROJECTED WATER TABLE

D-14

NO. | REVISION DATE: None | DATE | BY | ISSUED FOR | DATE | BY

LAST PLOT DATE: 5/21/08
CAD FILENAME: S12-S12'.dwg

uraniumone™ investing in our energy

BRS ENGINEERING

ANTELOPE URANIUM PROJECT
SWEETWATER COUNTY, WYOMING

STRATIGRAPHIC CROSS SECTION S7-S7'

SCALE: NTS
DRAWN BY: CHUCK SHAW
CHECKED:
APPROVED:
DATE: 5/21/08
DWG. NO.
REV.

FIGURE 2.6-28A