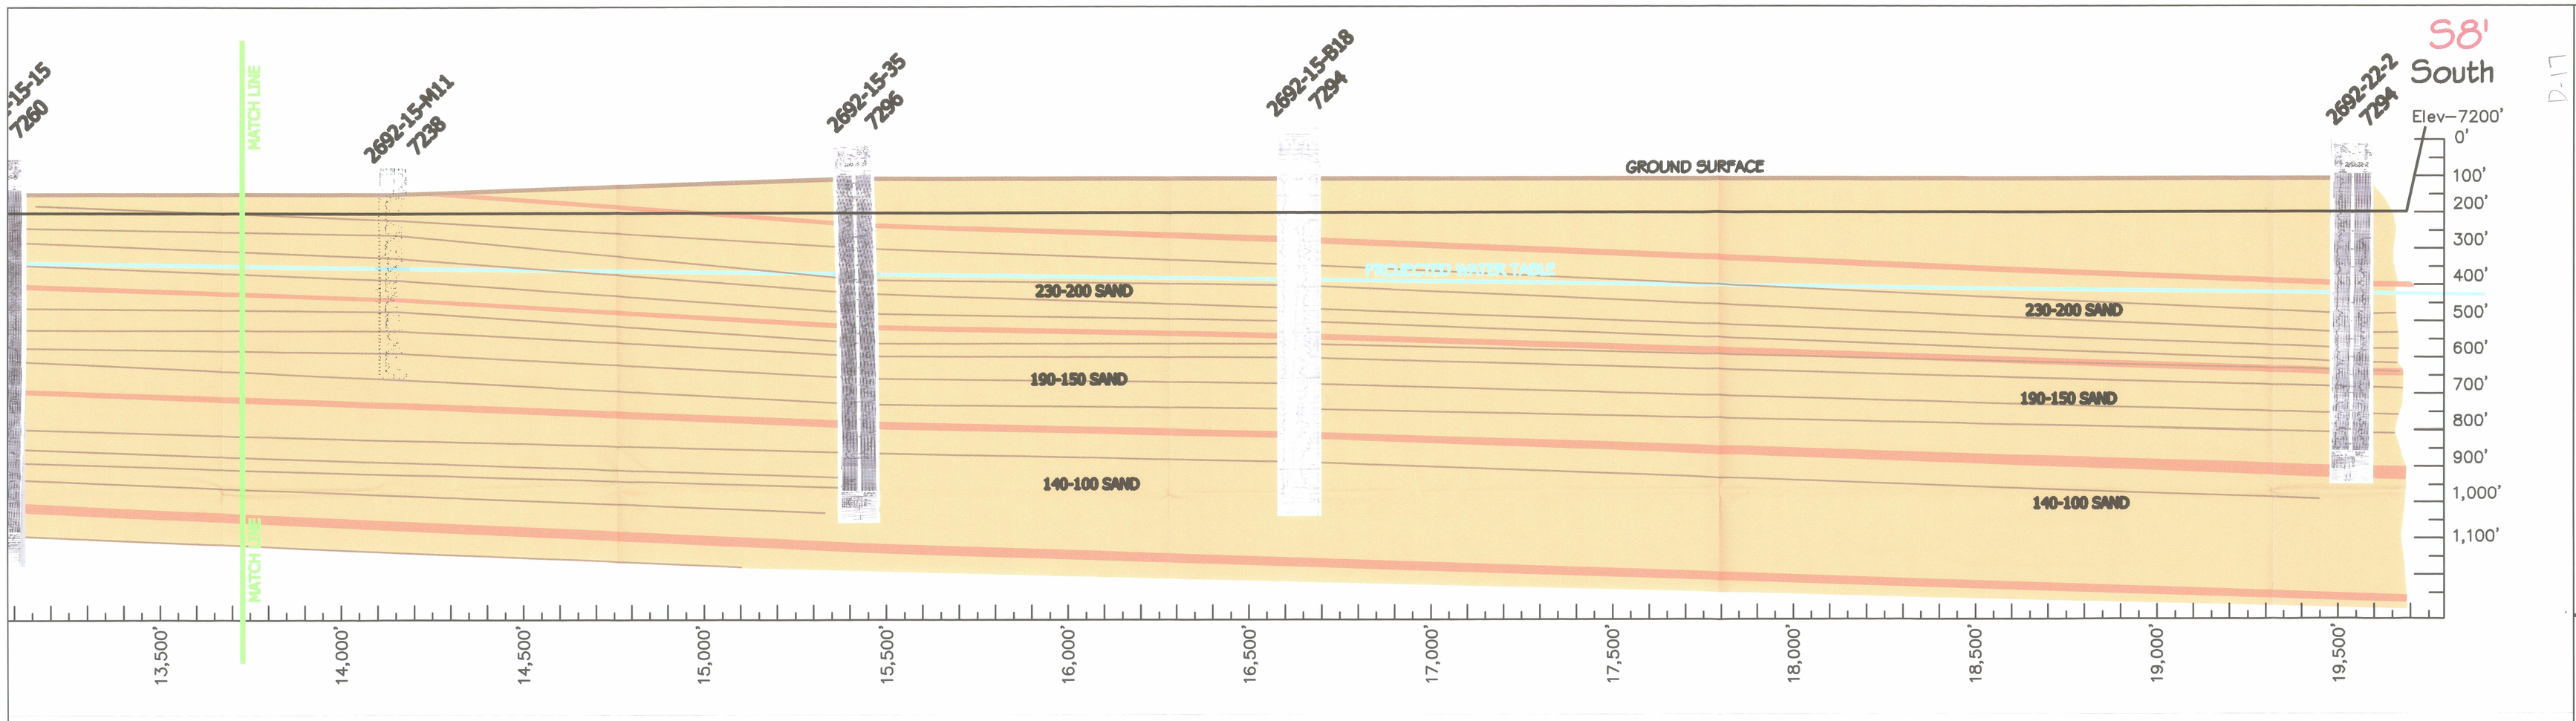

LEGEND

D-17

SAND UNITS

SHALE

PROJECTED WATER TABLE

NO.	REVISION	DATE	BY	ISSUED FOR	DATE	BY
	DATE: None					

LAST PLOT DATE: 5/21/08
CAD FILENAME: S12–S12'.dwg

uraniumone™ investing in our energy

BRS ENGINEERING

ANTELOPE URANIUM PROJECT
SWEETWATER COUNTY, WYOMING

STRATIGRAPHIC CROSS SECTION S8–S8'

SCALE: NTS
DRAWN BY: CHADD SHAW
CHECKED:
APPROVED:
DATE 5/21/08
DWG. NO. FIGURE 2.6–29B
REV.