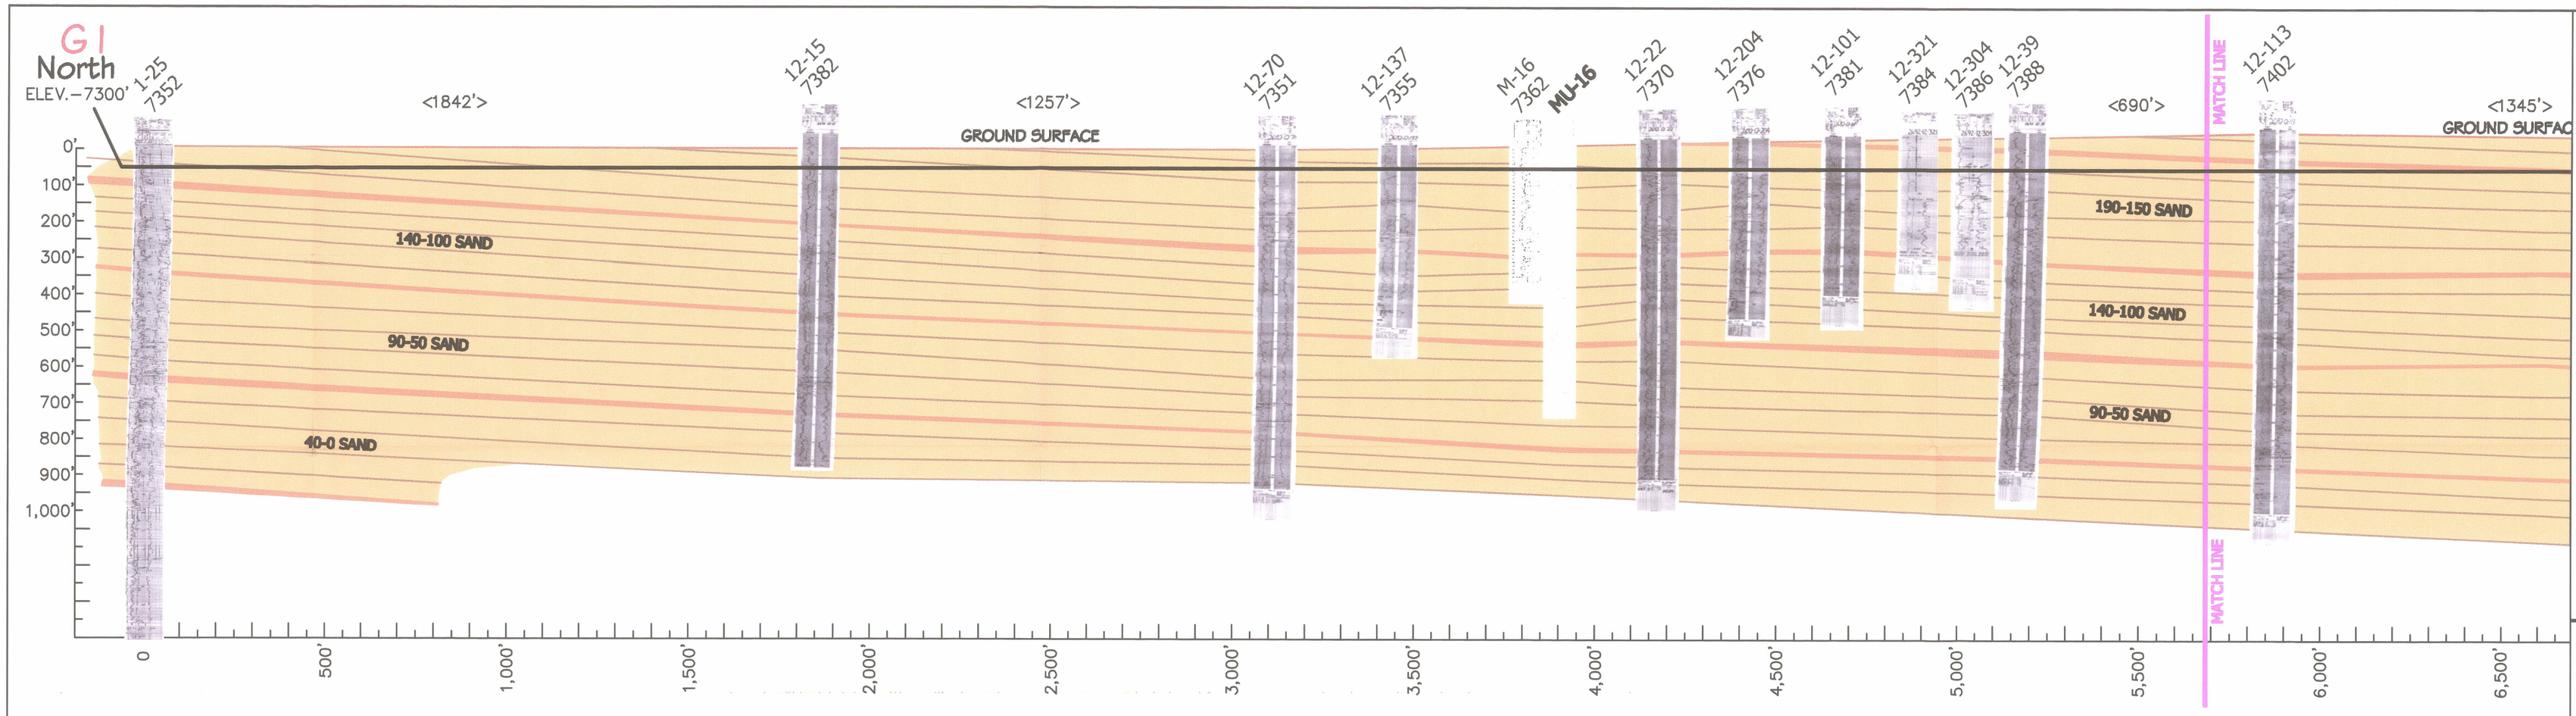

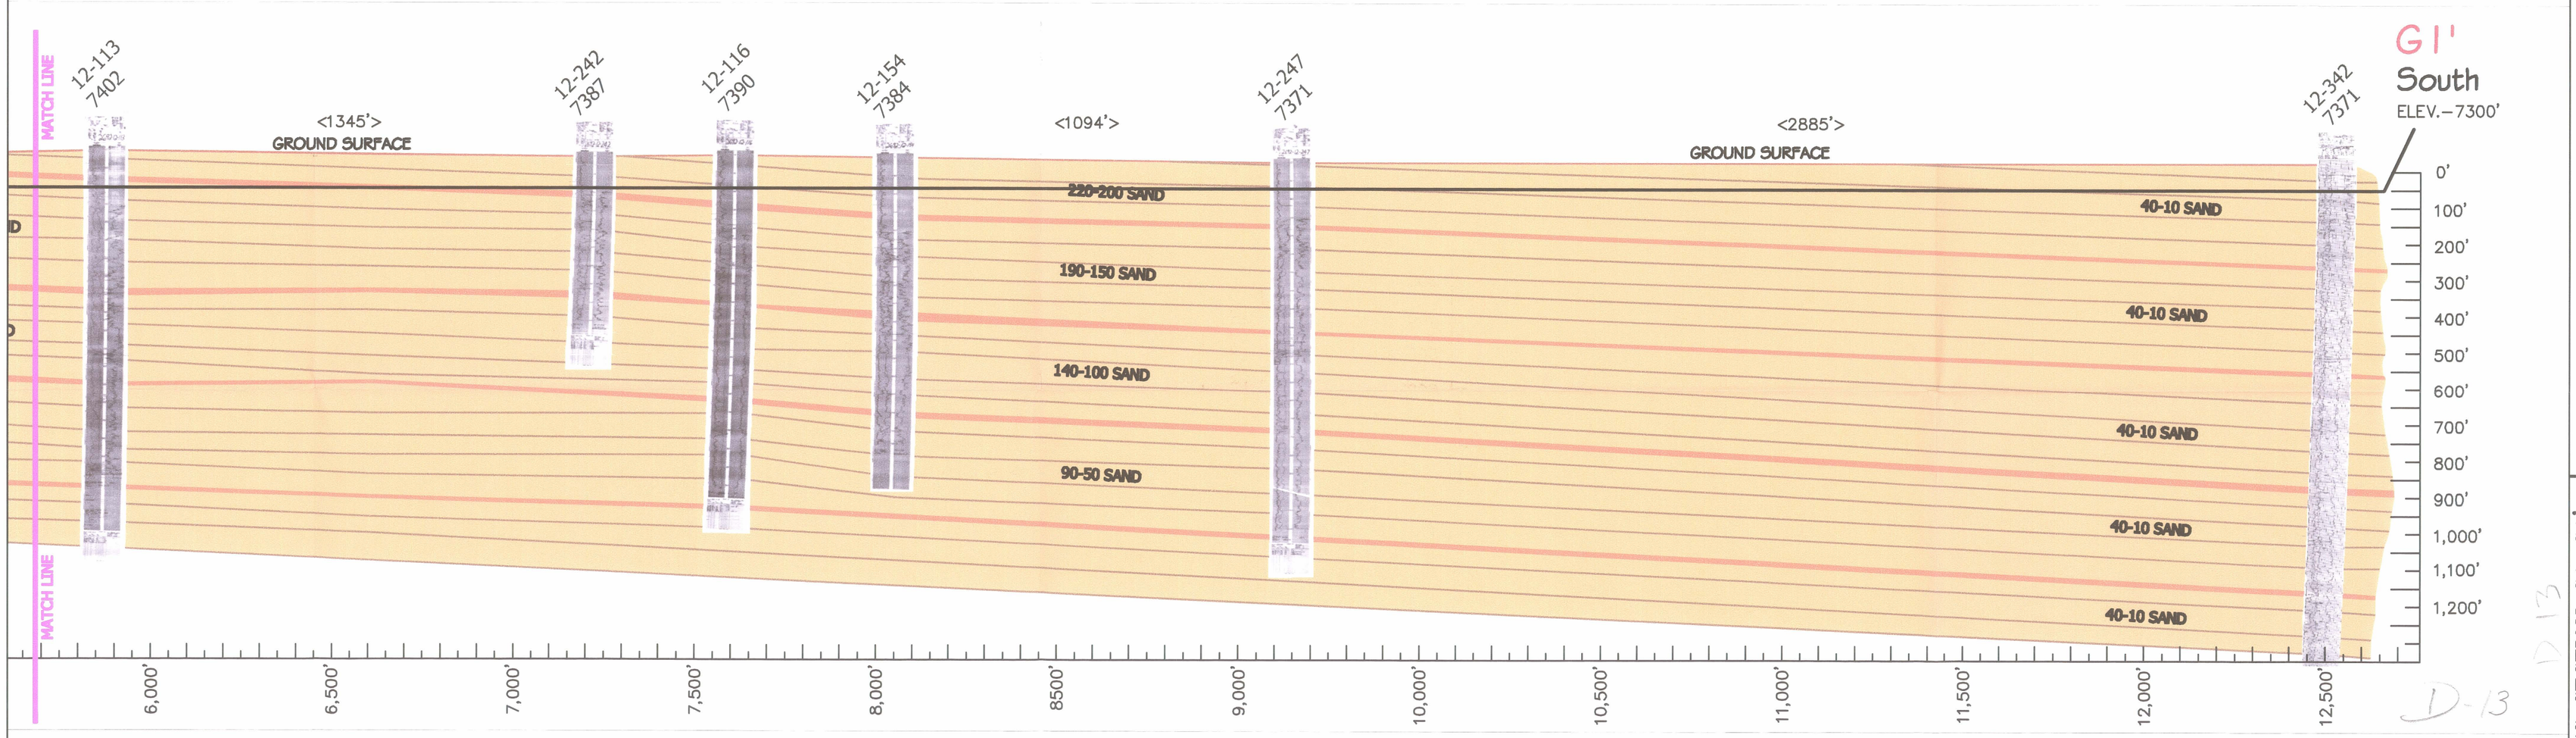

LEGEND

- SAND UNITS
- SHALE
- PROJECTED WATER TABLE

D-13

NO. | REVISION | DATE | BY
LAST PLOT DATE: 5/21/08
CAD FILENAME: S12-S12'.dwg
REVISION DATE: None
ISSUED FOR | DATE | BY

uraniumone™ investing in our energy
BRS ENGINEERING

ANTELOPE URANIUM PROJECT
SWEETWATER COUNTY, WYOMING

STRATIGRAPHIC CROSS SECTION G1-G1'

DRAWN: MTB
DRWN BY: CHCK: SHAW
CHECKED:
APPROVED:
DATE: 5/21/08
DWG. NO. FIGURE 2.6-27
REV.