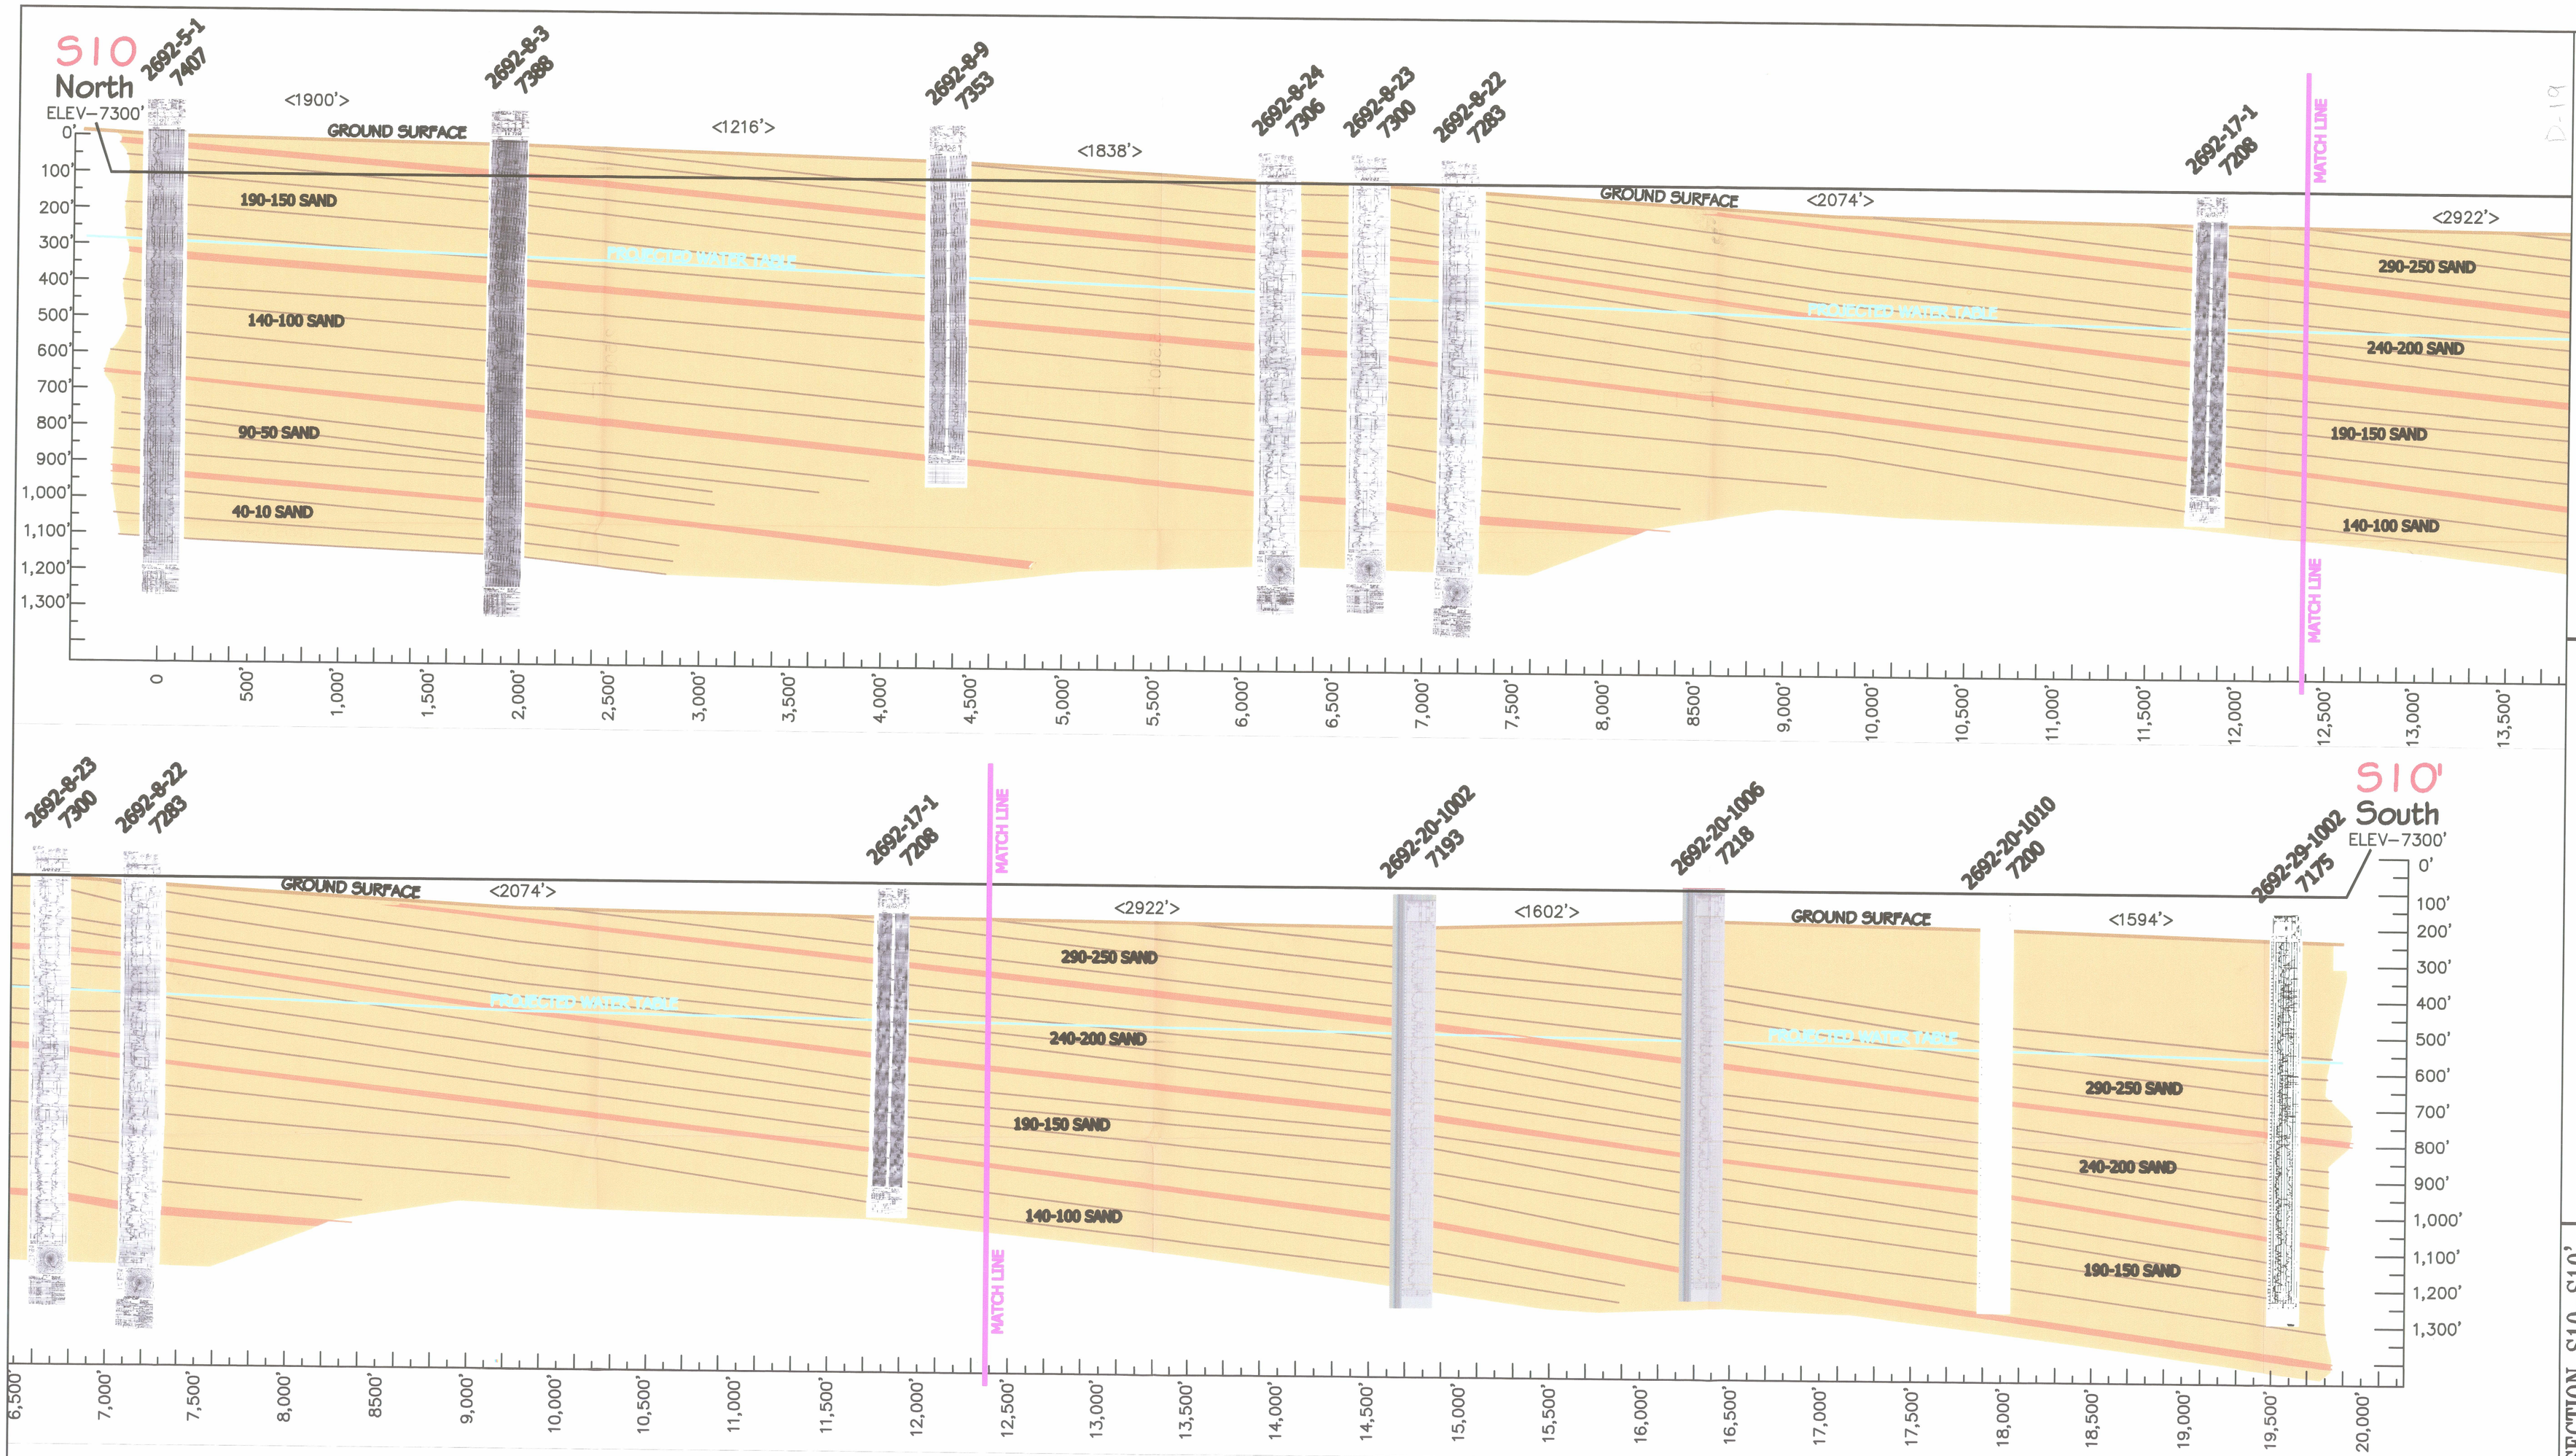

D-19

LEGEND D-19

SAND UNITS

SHALE

PROJECTED WATER TABLE

NO. | REVISION | DATE | BY | ISSUED FOR | DATE | BY

LAST PLOT DATE: 5/21/08
CAD FILENAME: S12-S12'.dwg

BRS ENGINEERING

uraniumone™ investing in our energy

ANTELOPE URANIUM PROJECT
SWEETWATER COUNTY, WYOMING

STRATIGRAPHIC CROSS SECTION S10-S10'

DRAWN BY: BRS
DESIGNED BY: CHUCK SHAW
CHECKED:
APPROVED:
DATE 5/21/08

DRG. NO. FIGURE 2.6-31

REV.