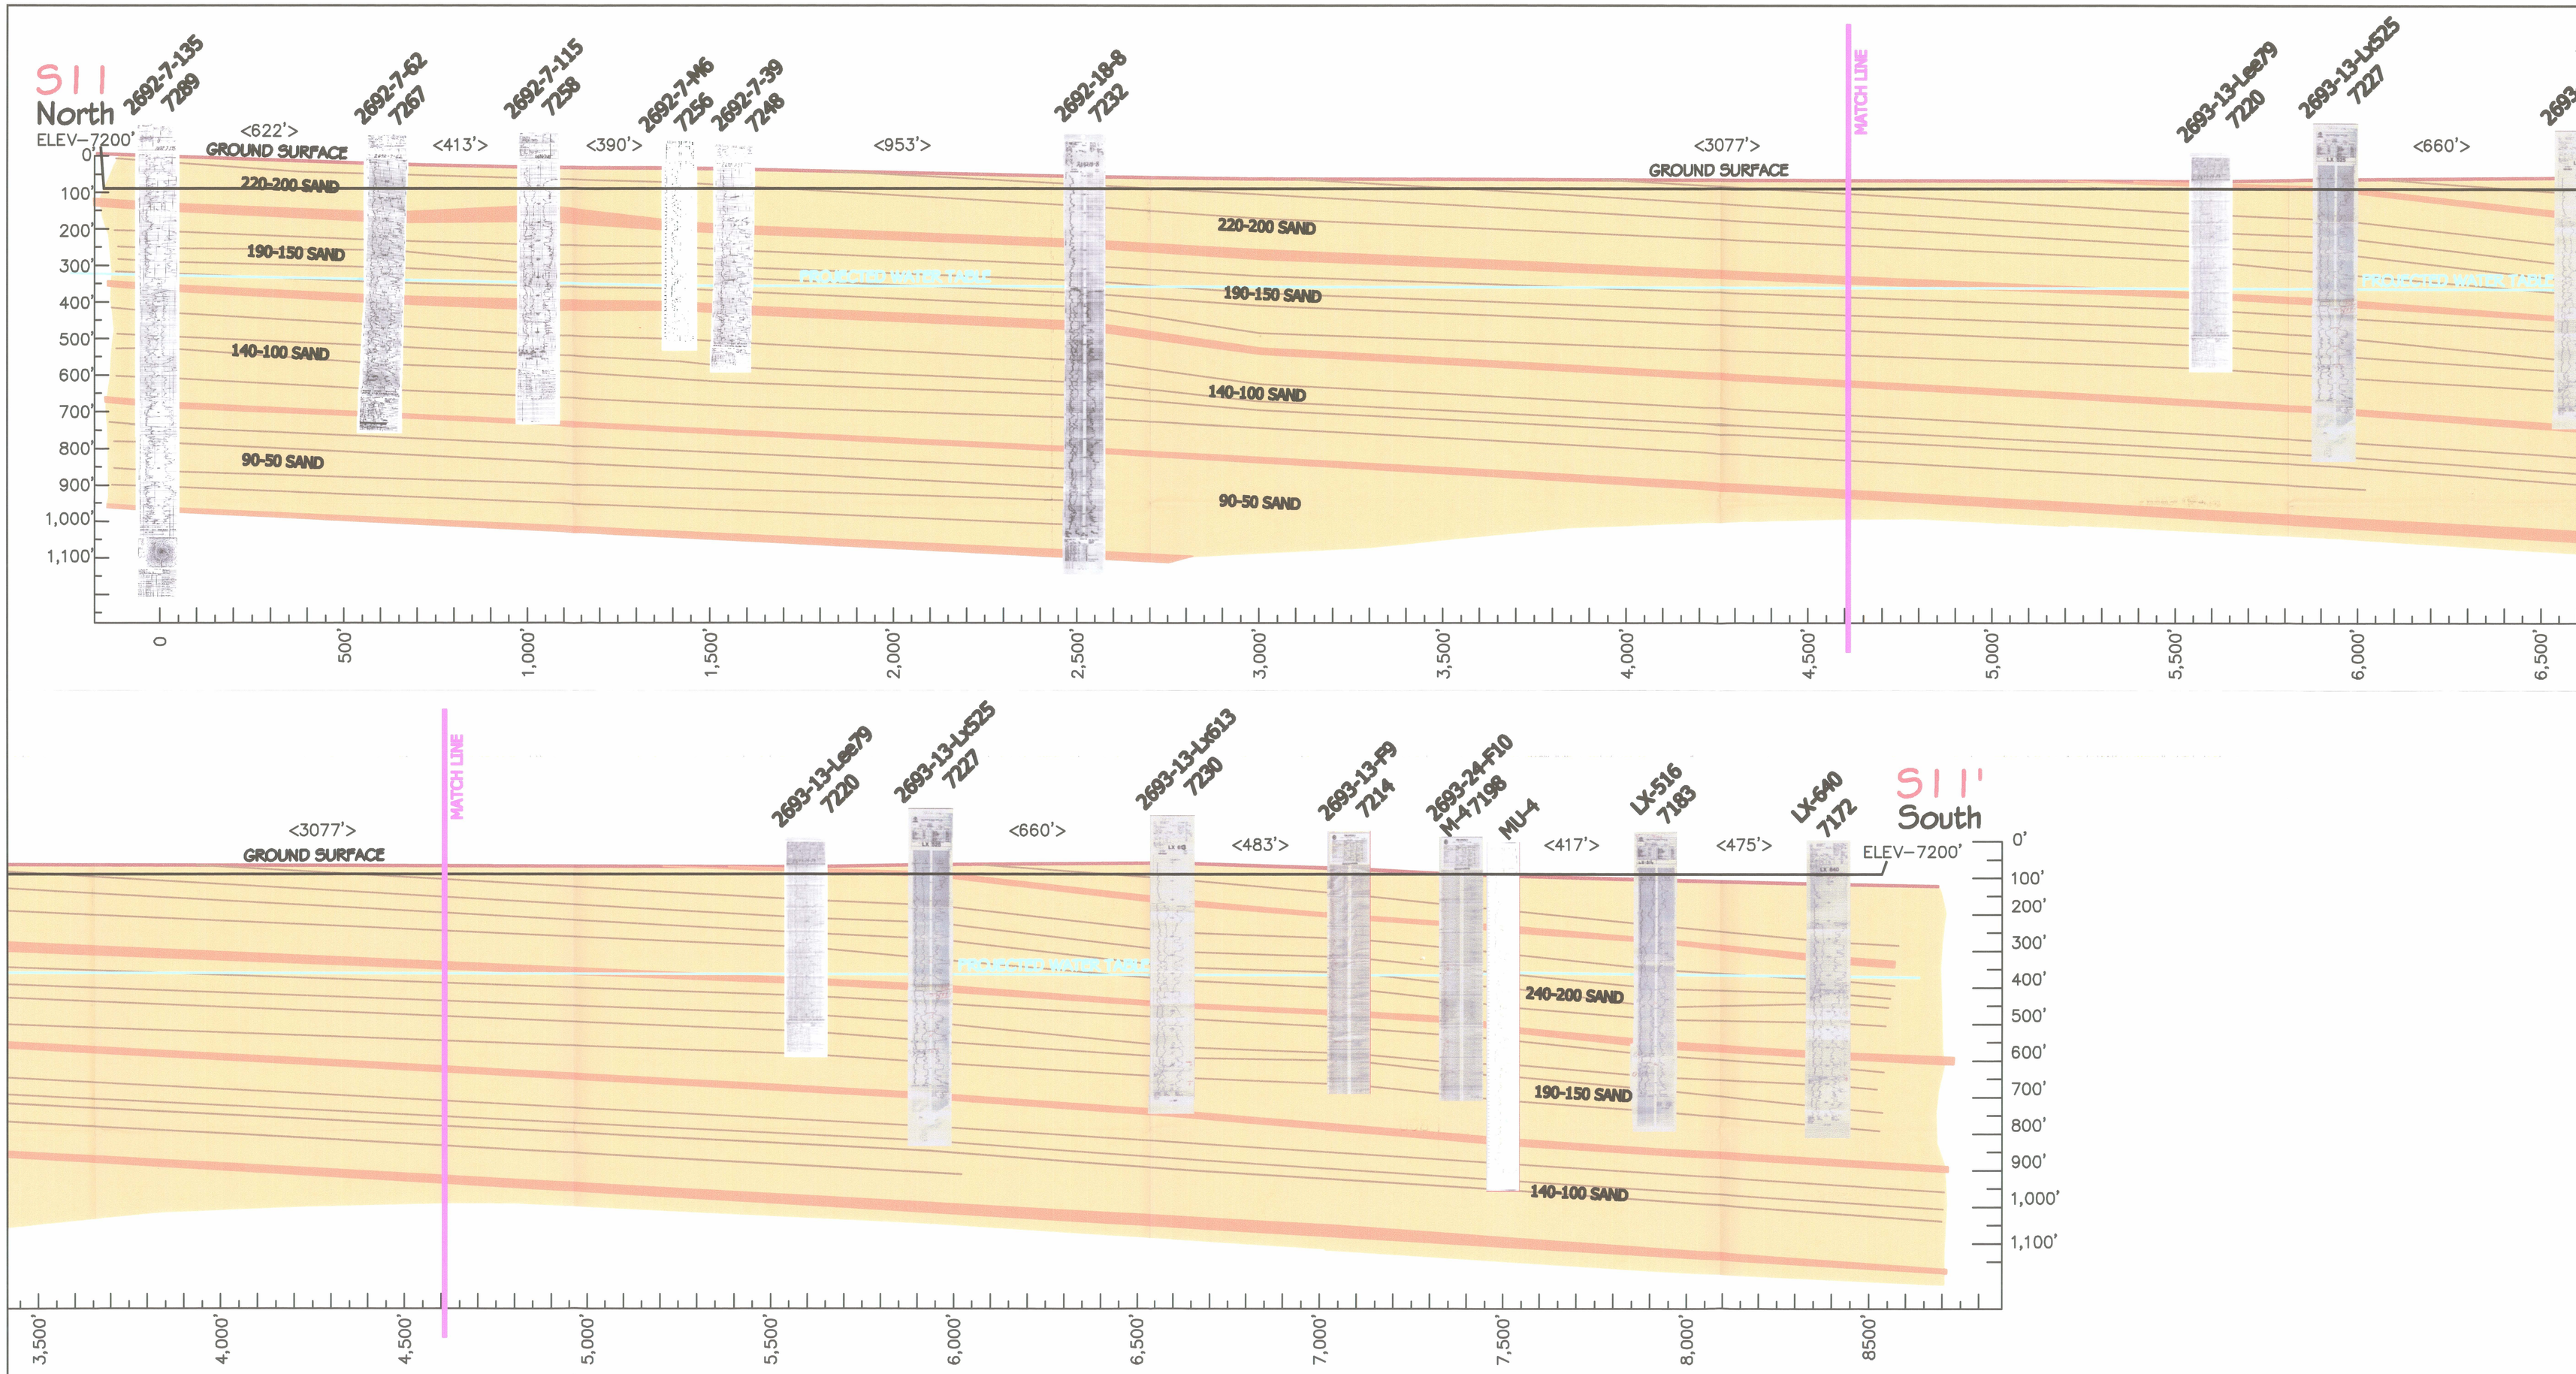

LEGEND D-20

SAND UNITS

SHALE

PROJECTED WATER TABLE

NO. | REVISION DATE: None | DATE | BY | ISSUED FOR | DATE | BY

LAST PLOT DATE: 5/21/08

CAD FILENAME: S12–S12'.dwg

uraniumone™ investing in our energy

BRS ENGINEERING

ANTELOPE URANIUM PROJECT
SWEETWATER COUNTY, WYOMING

STRATIGRAPHIC CROSS SECTION S11–S11'

SCALE: NTS | DRAWN BY: CHUCK SHAW | CHECKED: | APPROVED: | DATE 5/21/08 | DWG. NO. FIGURE 2.6–32 | REV.