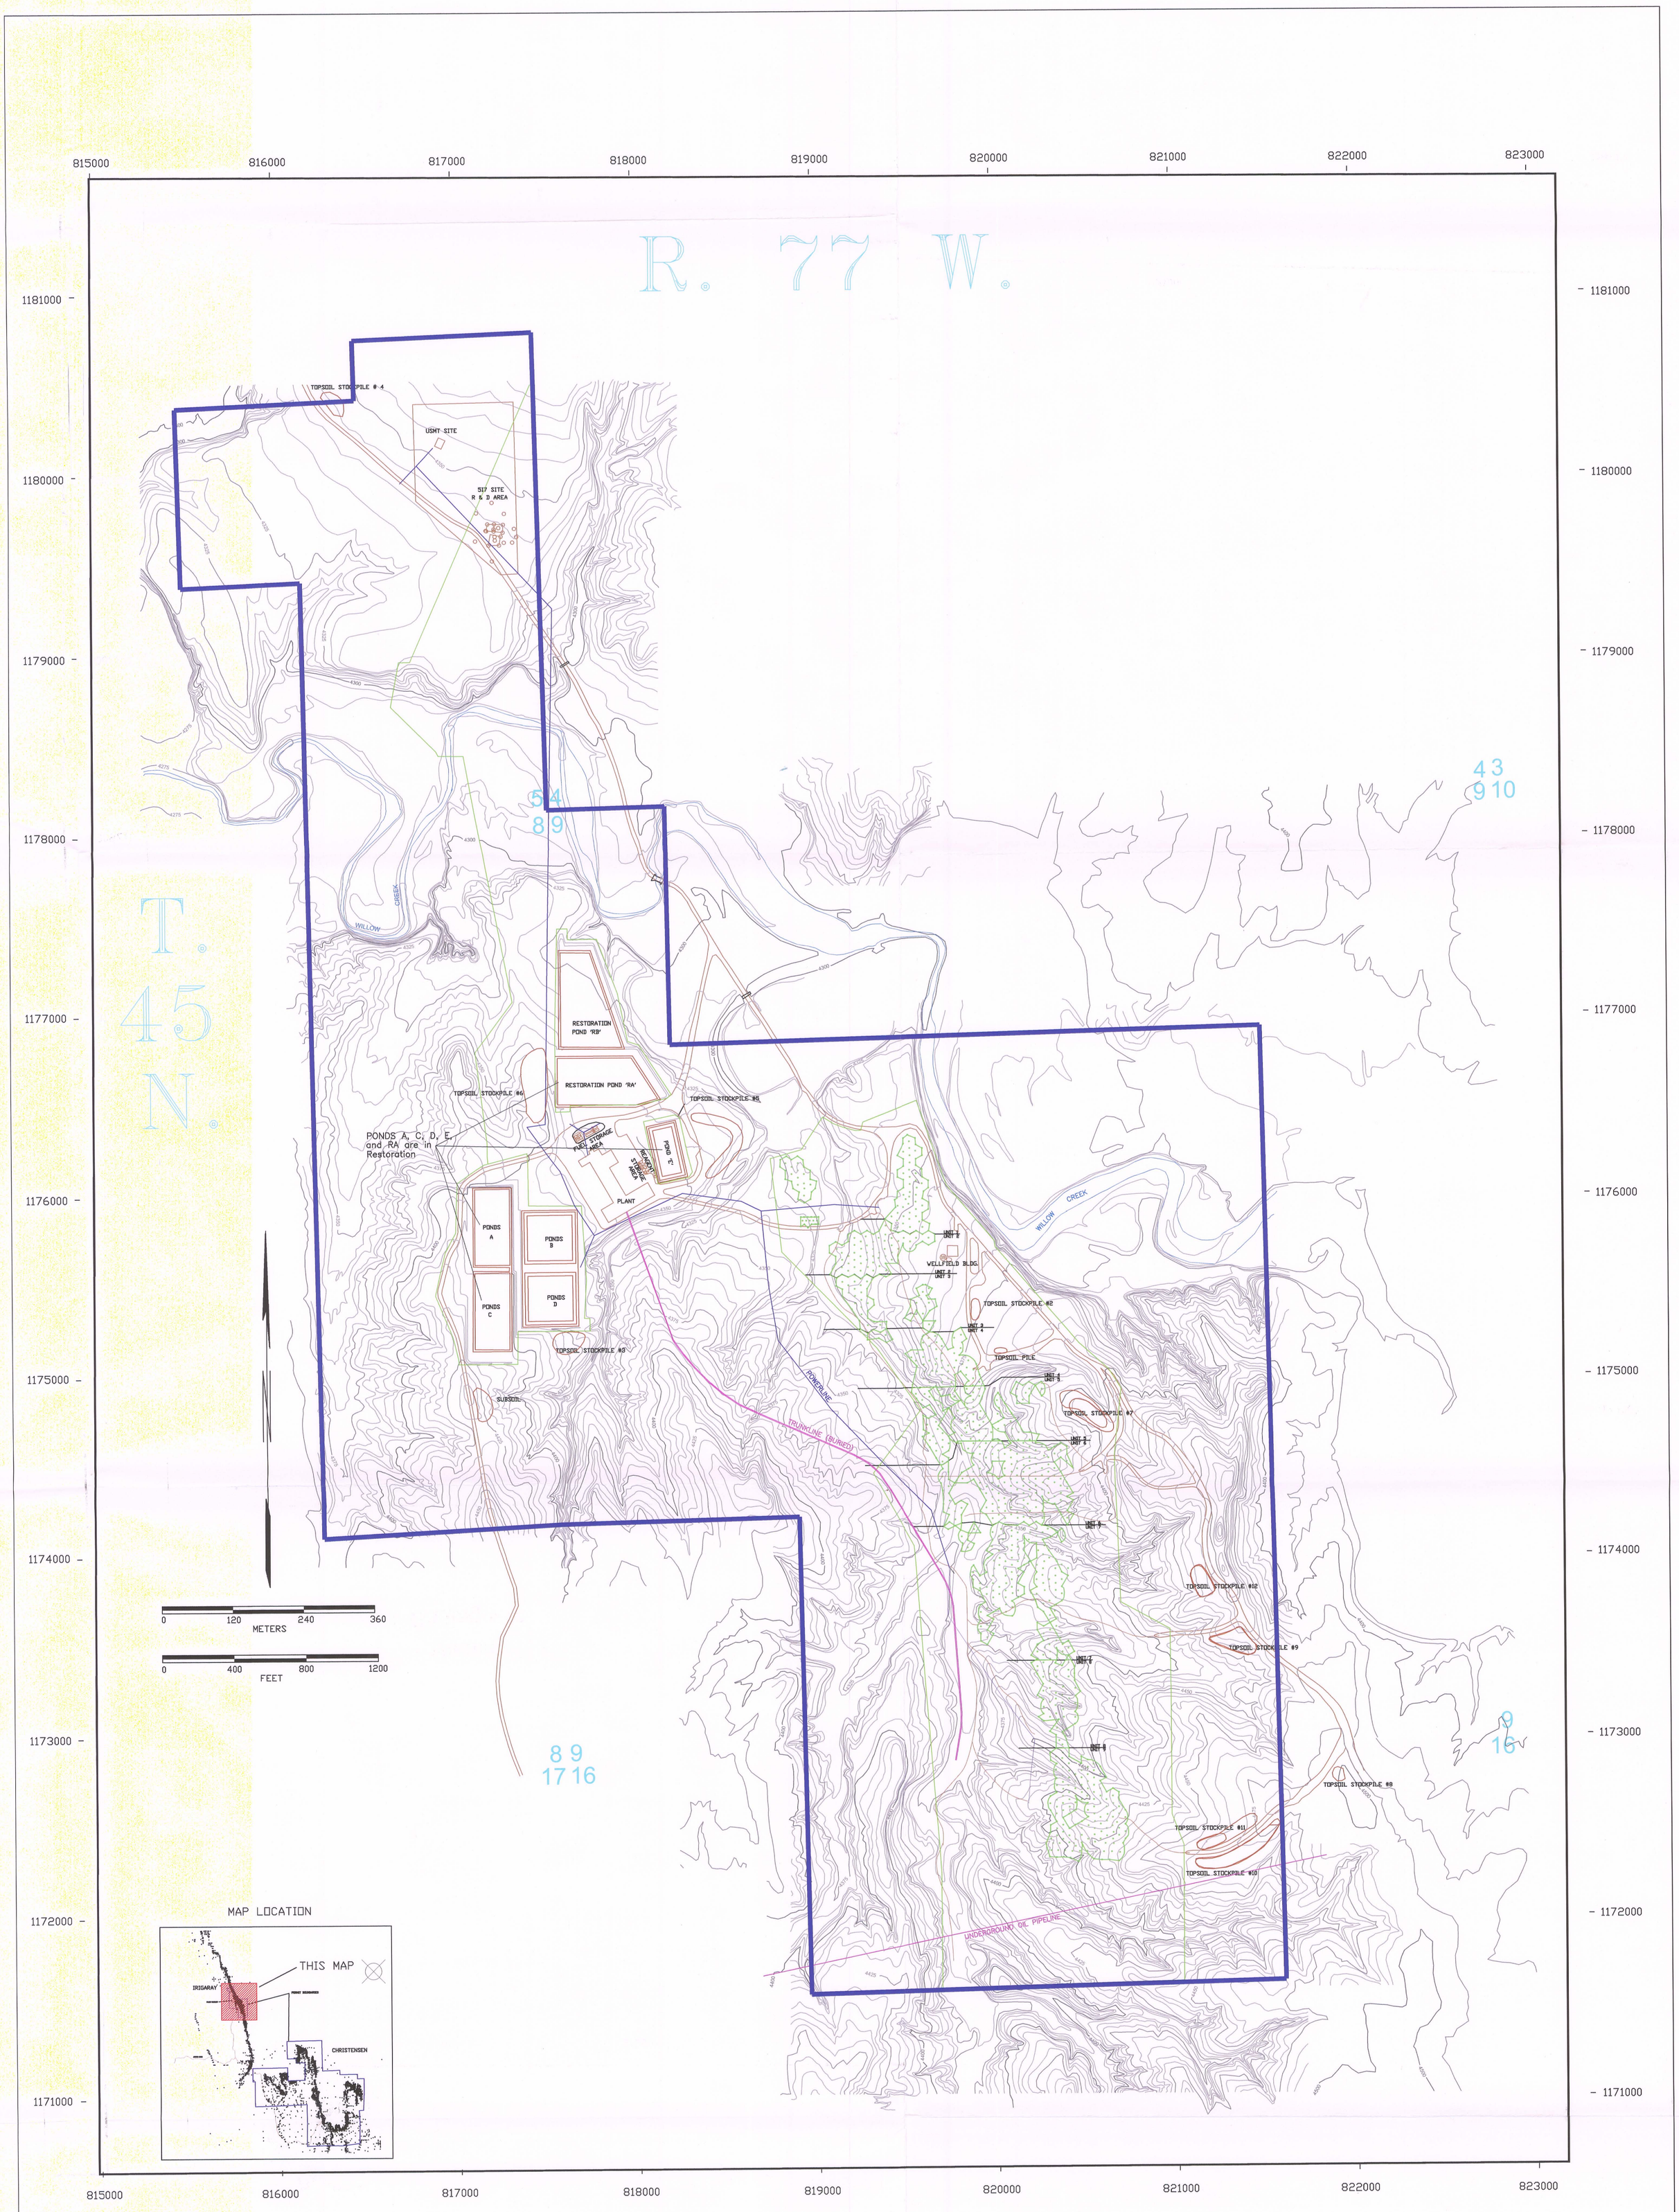

LEGEND

- Fence
- Roads
- Permit Boundary
- Trunkline
- Powerline
- Cattleguard

N
W E
S

COGEMA Mining, Inc

Irigaray Project

General Location Map

Mine Unit 1 Thru 9
Permit to Mine No. 478

D-01

Geology:
Enviro: L. Arbogast
Drafting:
Date: 2-26-2009
Revision:

State: Wyoming County: Johnson:
Scale: 1" = 450'
Drawing ID: IR Semi-Annual.dwg