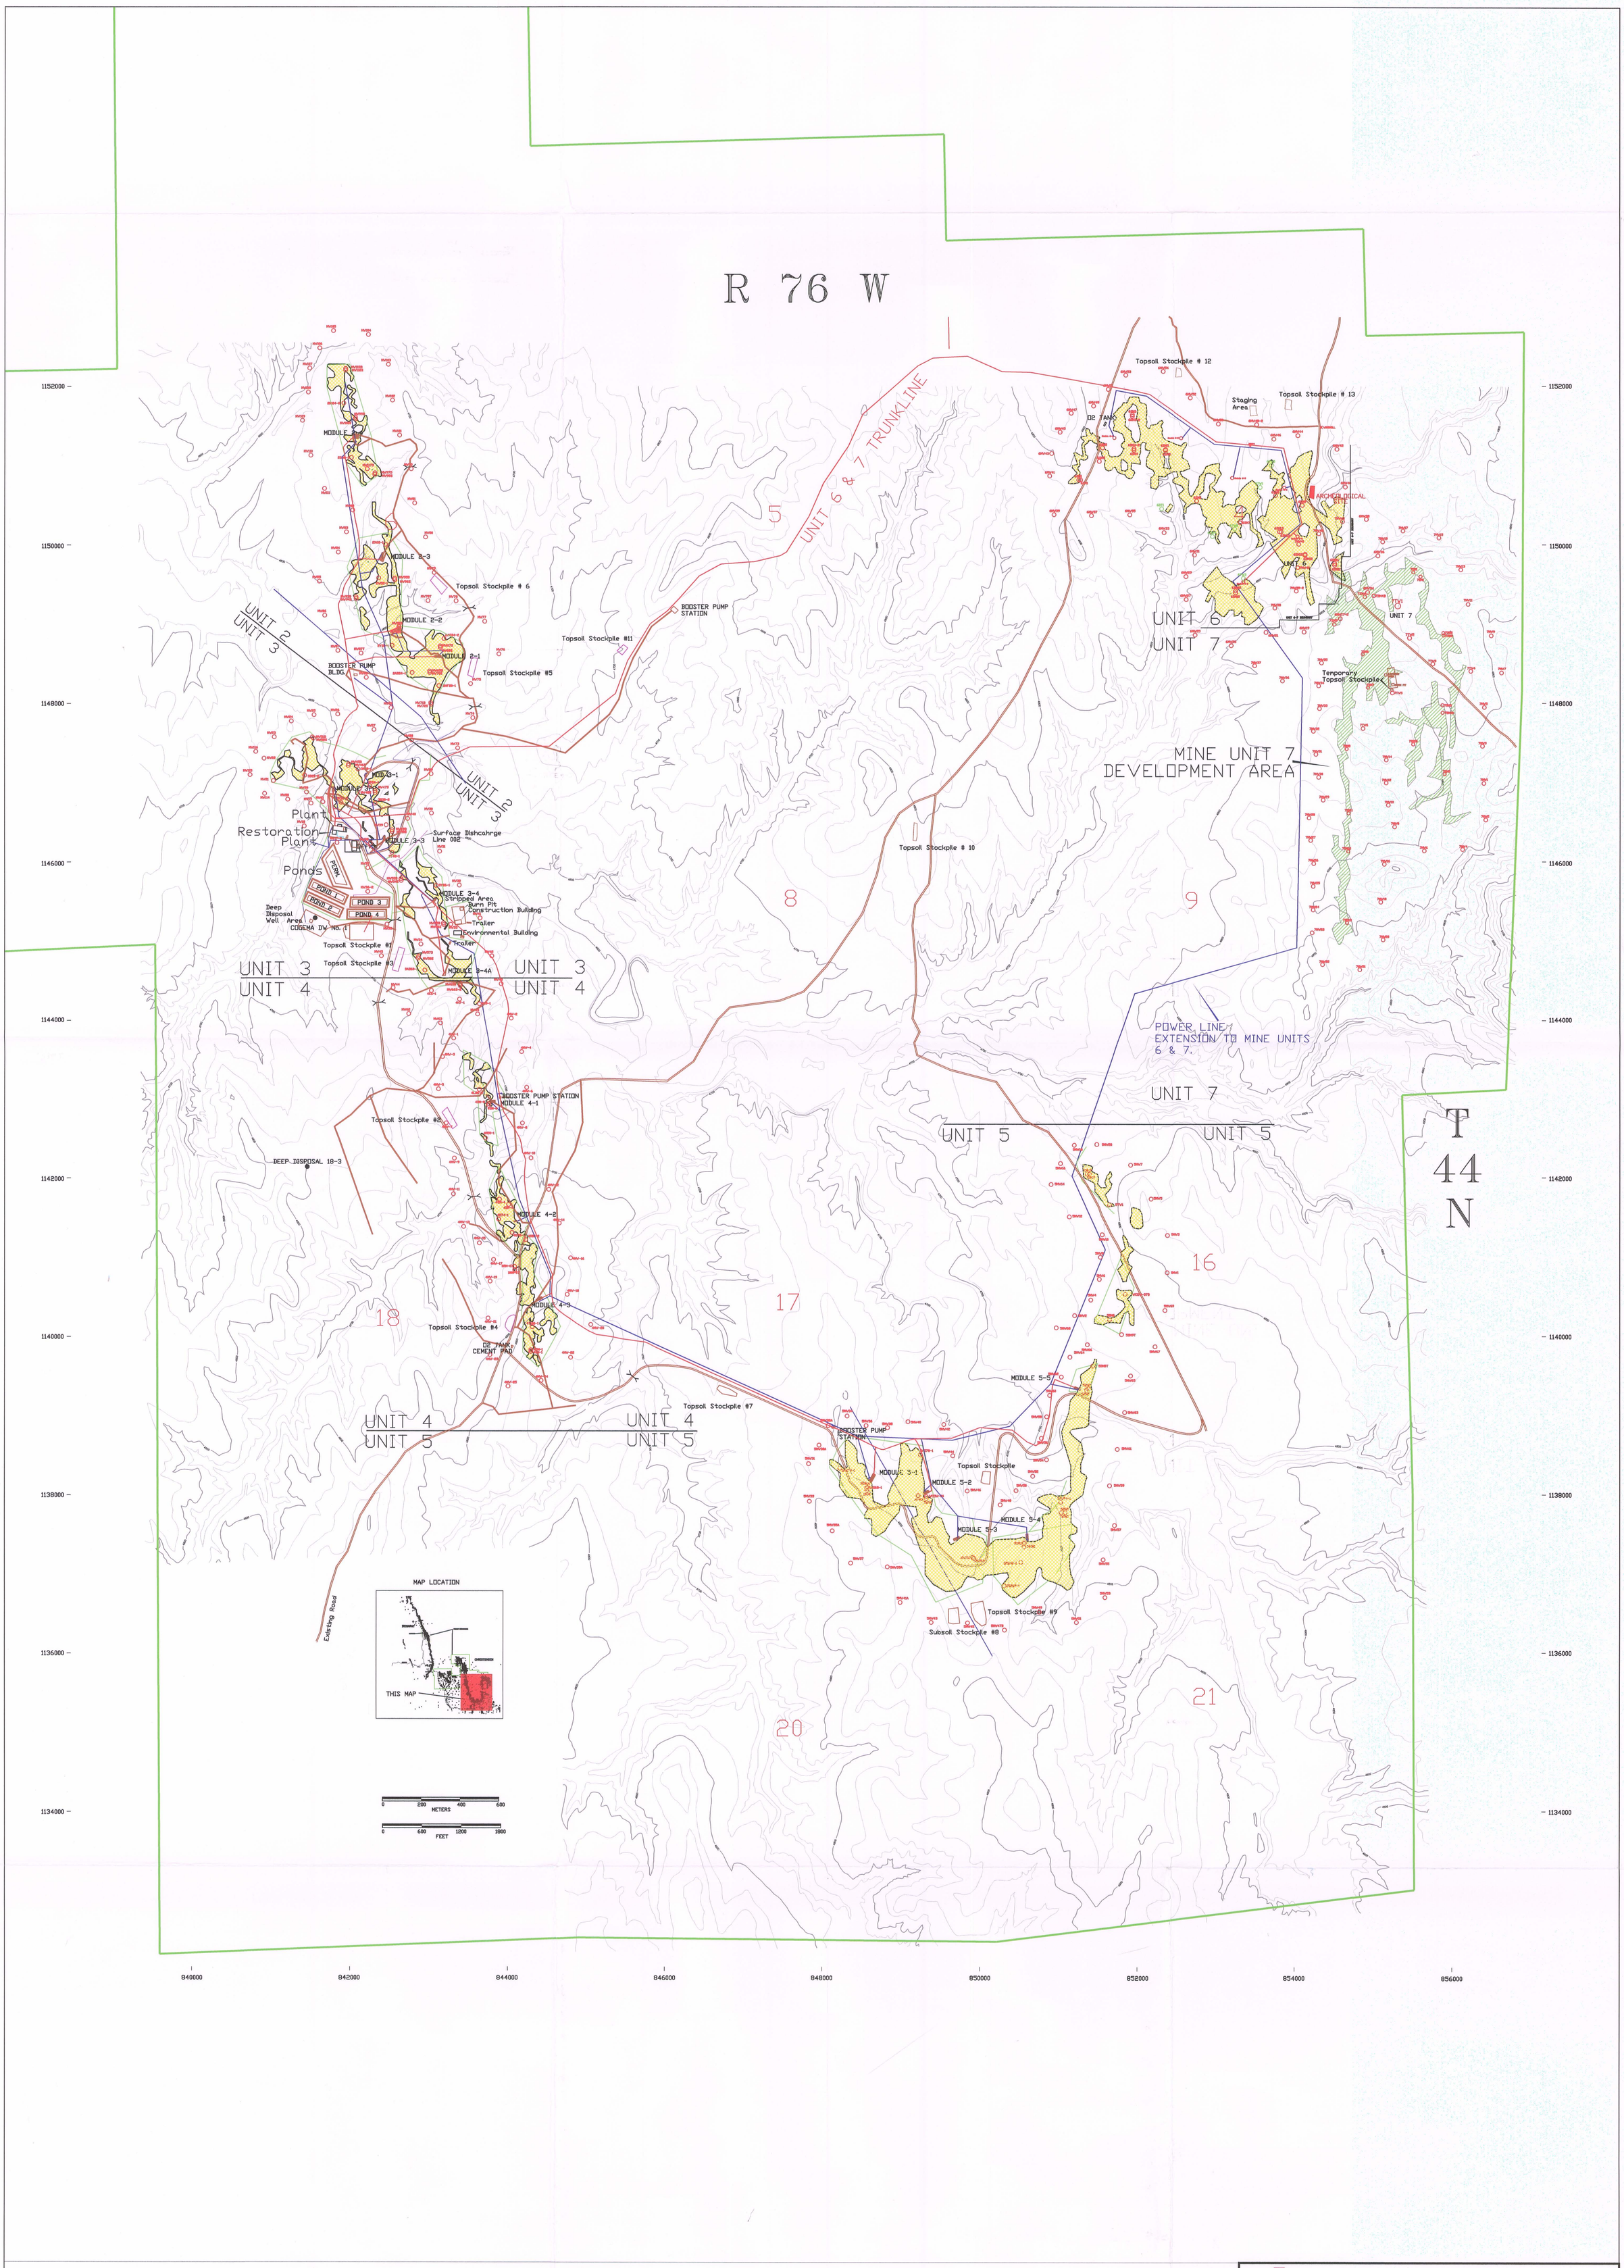

LEGEND

- MONITOR WELLS
- ROADS
- TWO TRACK ROADS
- FENCE
- PERMIT BOUNDARY
- SECTION LINES
- PROPOSED DEVELOPMENT AREA
- POWER LINES
- TRUNK LINES
- ARCHEOLOGICAL SITE
- WELLFIELD OUTLINE

TOPOGRAPHIC CONTOUR INTERVAL 25'

NOTE: TO INCREASE LEGIBILITY ALL MODULE BUILDINGS ARE NOT TO SCALE.

N
W E
S

COGEMA Mining, Inc

Christensen Project

Area Facilities Location Map
Permit to Mine 478

D-02

Geology:
Enviro: LA
Drafting:
Date: 2-26-2009
Revision:

State: Wyoming County: Johnson, Campbel
Scale: 1"=1000'
Drawing ID: CR Semi-Annual.dwg