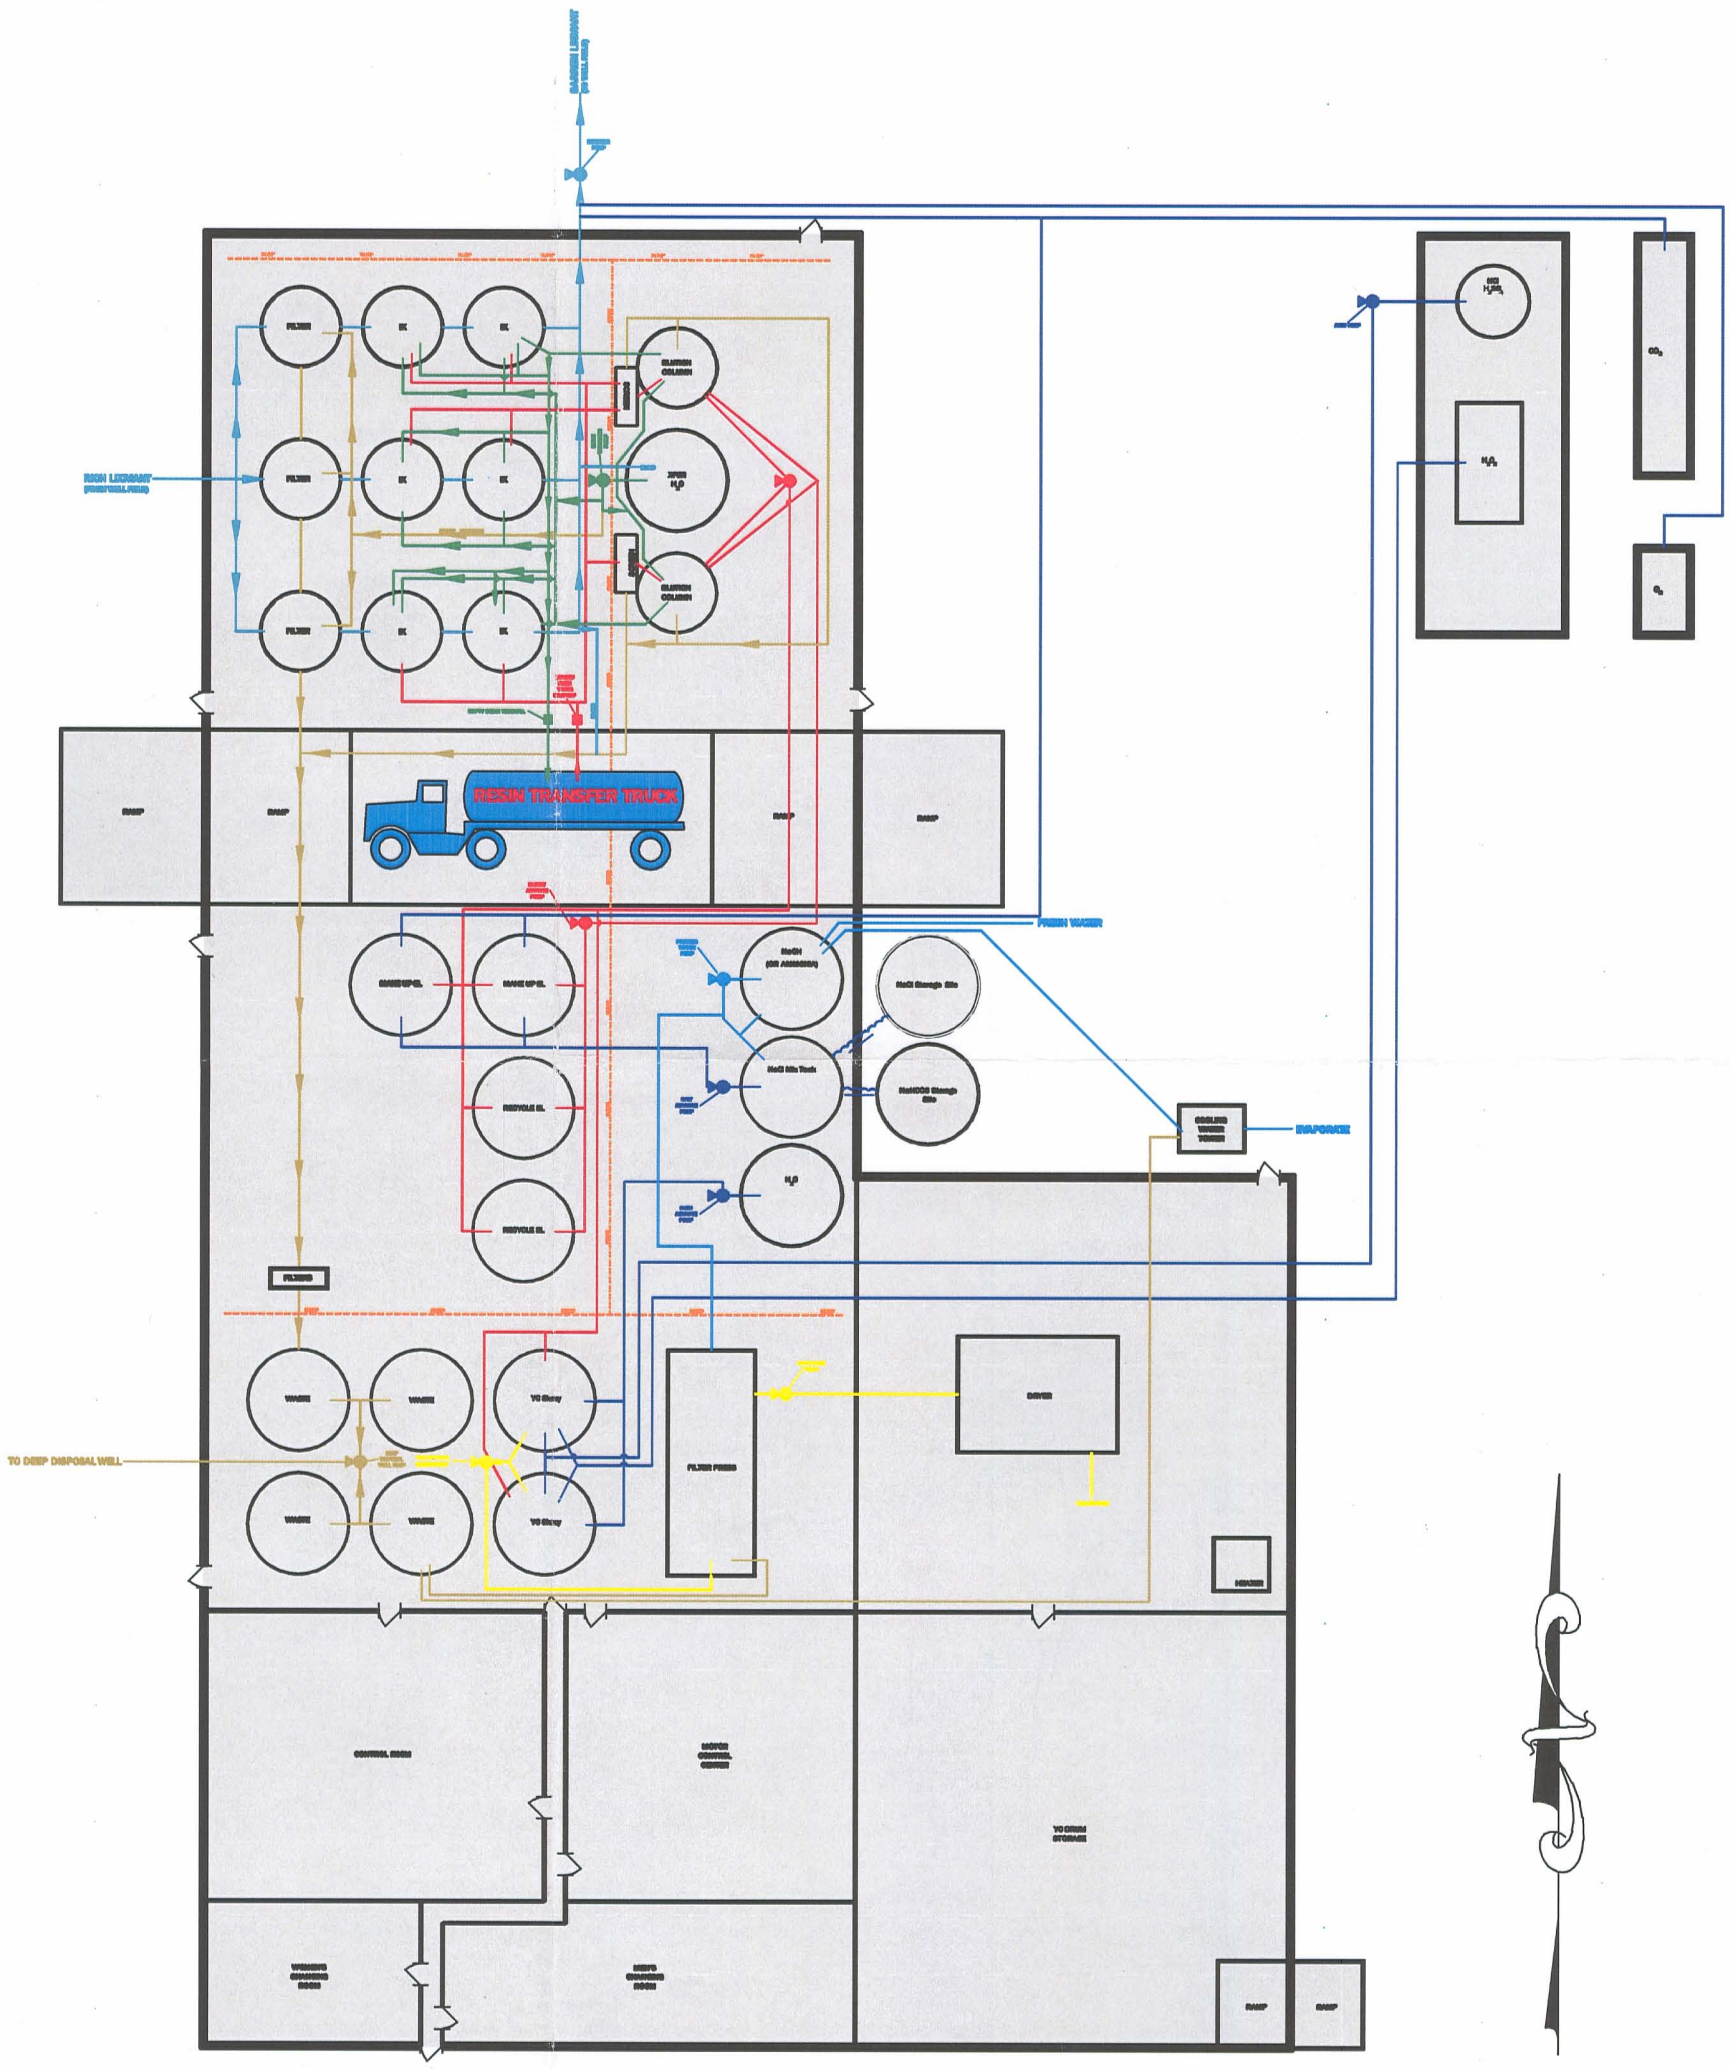

0 25′ 50′

LEGEND

- FRESH WATER
- LIXIVIANT
- TRANSFER WATER
- FINAL PRODUCT
- LOADED RESIN
- CHEMICAL
- WASTE WATER
- SUMP

D-01

Uranerz ENERGY CORPORATION
1701 EAST "E" STREET P.O. BOX 50850
CASPER, WYOMING, USA 82605-0850
PHONE 307.265.8900 FAX 307.265.8904

NICHOLS RANCH ISR PROJECT

FIGURE 3-3A

PROCESS FLOW DIAGRAM
NICHOLS RANCH UNIT

By: S.M.F.	Date: 2/23/2008
Contour Interval: N/A	Revision Date:
Scale: See Scale Bar	DWG #: FLOW DIAGRAM