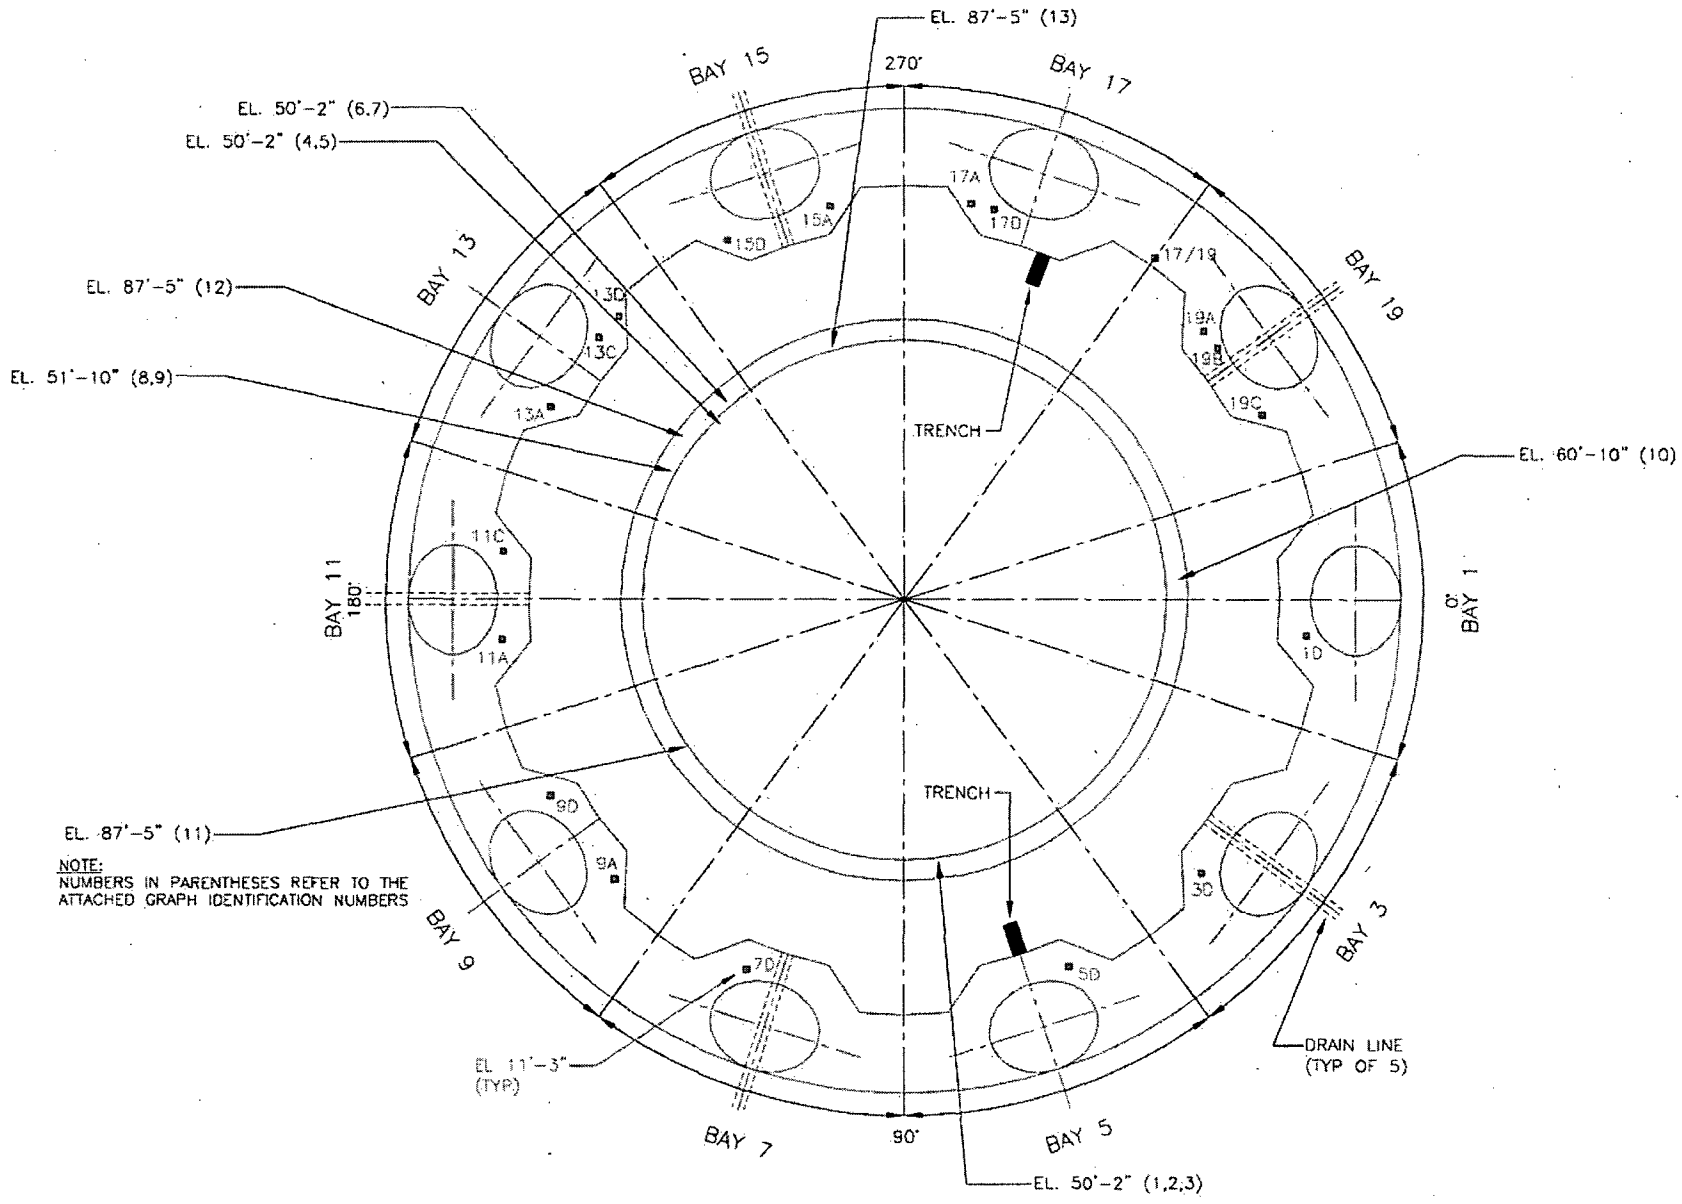


NOTE:
NUMBERS IN PARENTHESES REFER TO THE ATTACHED GRAPH IDENTIFICATION NUMBERS

# KEY PLAN