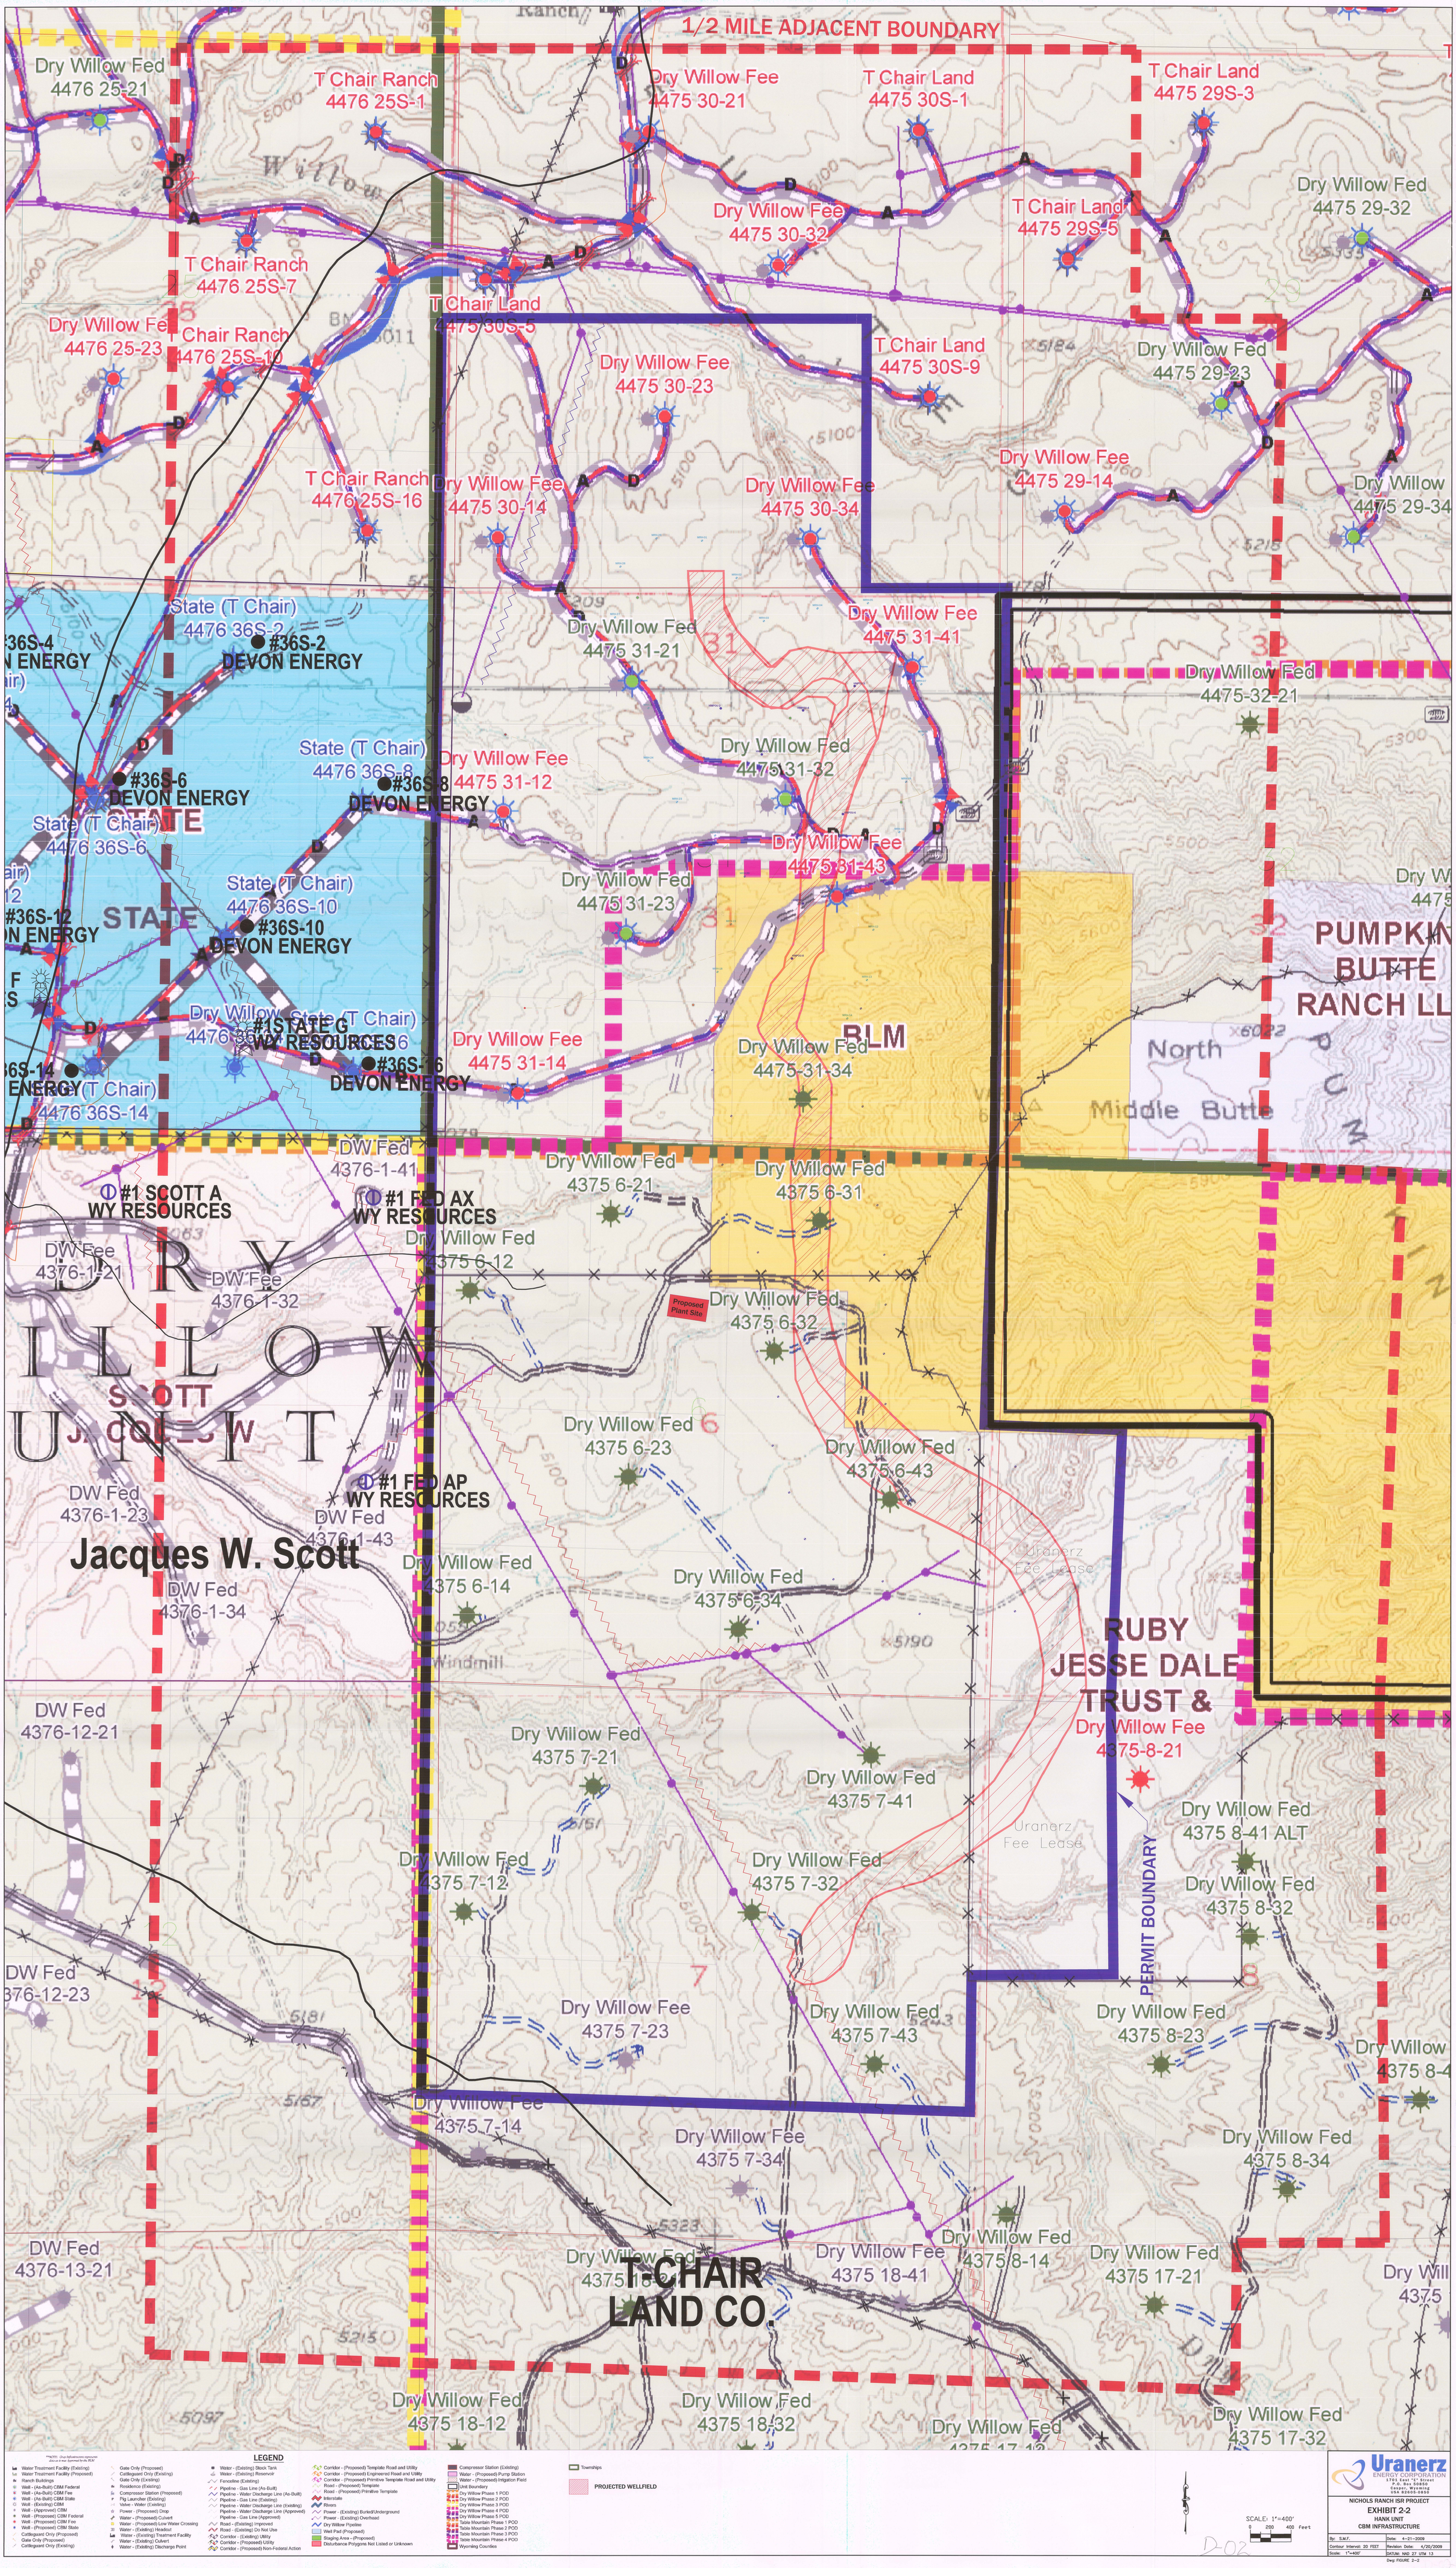
1/2 MILE ADJACENT BOUNDARY
Dry Willow Fed 4476 25-21
T Chair Ranch 4476 25S-1
Dry Willow Fee 4475 30-21
T Chair Land 4475 30S-1
T Chair Land 4475 29S-3
Dry Willow Fee 4475 30-32
T Chair Land 4475 29S-5
Dry Willow Fed 4475 29-32
T Chair Ranch 4476 25S-7
T Chair Land 4475 30S-5
Dry Willow Fee 4476 25-23
T Chair Ranch 4476 25S-10
Dry Willow Fee 4475 30-23
T Chair Land 4475 30S-9
Dry Willow Fed 4475 29-23
Dry Willow Fee 4475 29-14
T Chair Ranch 4476 25S-16
Dry Willow Fee 4475 30-14
Dry Willow Fee 4475 30-34
Dry Willow 4475 29-34
State (T Chair) 4476 36S-2
#36S-2 DEVON ENERGY
Dry Willow Fed 4475 31-21
Dry Willow Fee 4475 31-41
Dry Willow Fed 4475-32-21
#36S-6 DEVON ENERGY
State (T Chair) 4476 36S-8
#36S-8 DEVON ENERGY
Dry Willow Fee 4475 31-12
Dry Willow Fed 4475 31-32
Dry Willow Fee 4475 31-43
Dry Willow Fed 4475 31-23
State (T Chair) 4476 36S-6
State (T Chair) 4476 36S-10
#36S-10 DEVON ENERGY
STATE
Dry Willow Fee 4475 31-14
Dry Willow Fed 4475-31-34
BLM
PUMPKIN BUTTE RANCH LL
North Middle Butte
#1 SCOTT A WY RESOURCES
#1 FED AX WY RESOURCES
DW Fee 4376-1-21
DW Fee 4376-1-32
Dry Willow Fed 4375 6-21
Dry Willow Fed 4375 6-31
Dry Willow Fed 4375 6-12
Proposed Plant Site
Dry Willow Fed 4375 6-32
Dry Willow Fed 4375 6-23
Dry Willow Fed 4375 6-43
#1 FED AP WY RESOURCES
DW Fed 4376-1-23
DW Fed 4376-1-43
Jacques W. Scott
Dry Willow Fed 4375 6-14
Dry Willow Fed 4375 6-34
DW Fed 4376-1-34
RUBY JESSE DALE TRUST &
Dry Willow Fee 4375-8-21
DW Fed 4376-12-21
Dry Willow Fed 4375 7-21
Dry Willow Fed 4375 7-41
Dry Willow Fed 4375 8-41 ALT
Dry Willow Fed 4375 7-12
Dry Willow Fed 4375 7-32
Dry Willow Fed 4375 8-32
PERMIT BOUNDARY
DW Fed 376-12-23
Dry Willow Fee 4375 7-23
Dry Willow Fed 4375 7-43
Dry Willow Fed 4375 8-23
Dry Willow Fee 4375 7-14
Dry Willow Fee 4375 7-34
Dry Willow Fed 4375 8-34
DW Fed 4376-13-21
Dry Willow Fed 4375 18-41
Dry Willow Fed 4375 8-14
Dry Willow Fed 4375 17-21
T CHAIR LAND CO.
Dry Willow Fed 4375 18-12
Dry Willow Fed 4375 18-32
Dry Willow Fed 4375 17-32
LEGEND
Uranerz ENERGY CORPORATION
NICHOLS RANCH ISR PROJECT
EXHIBIT 2-2
HANK UNIT
CBM INFRASTRUCTURE
SCALE: 1"=400'
D-02