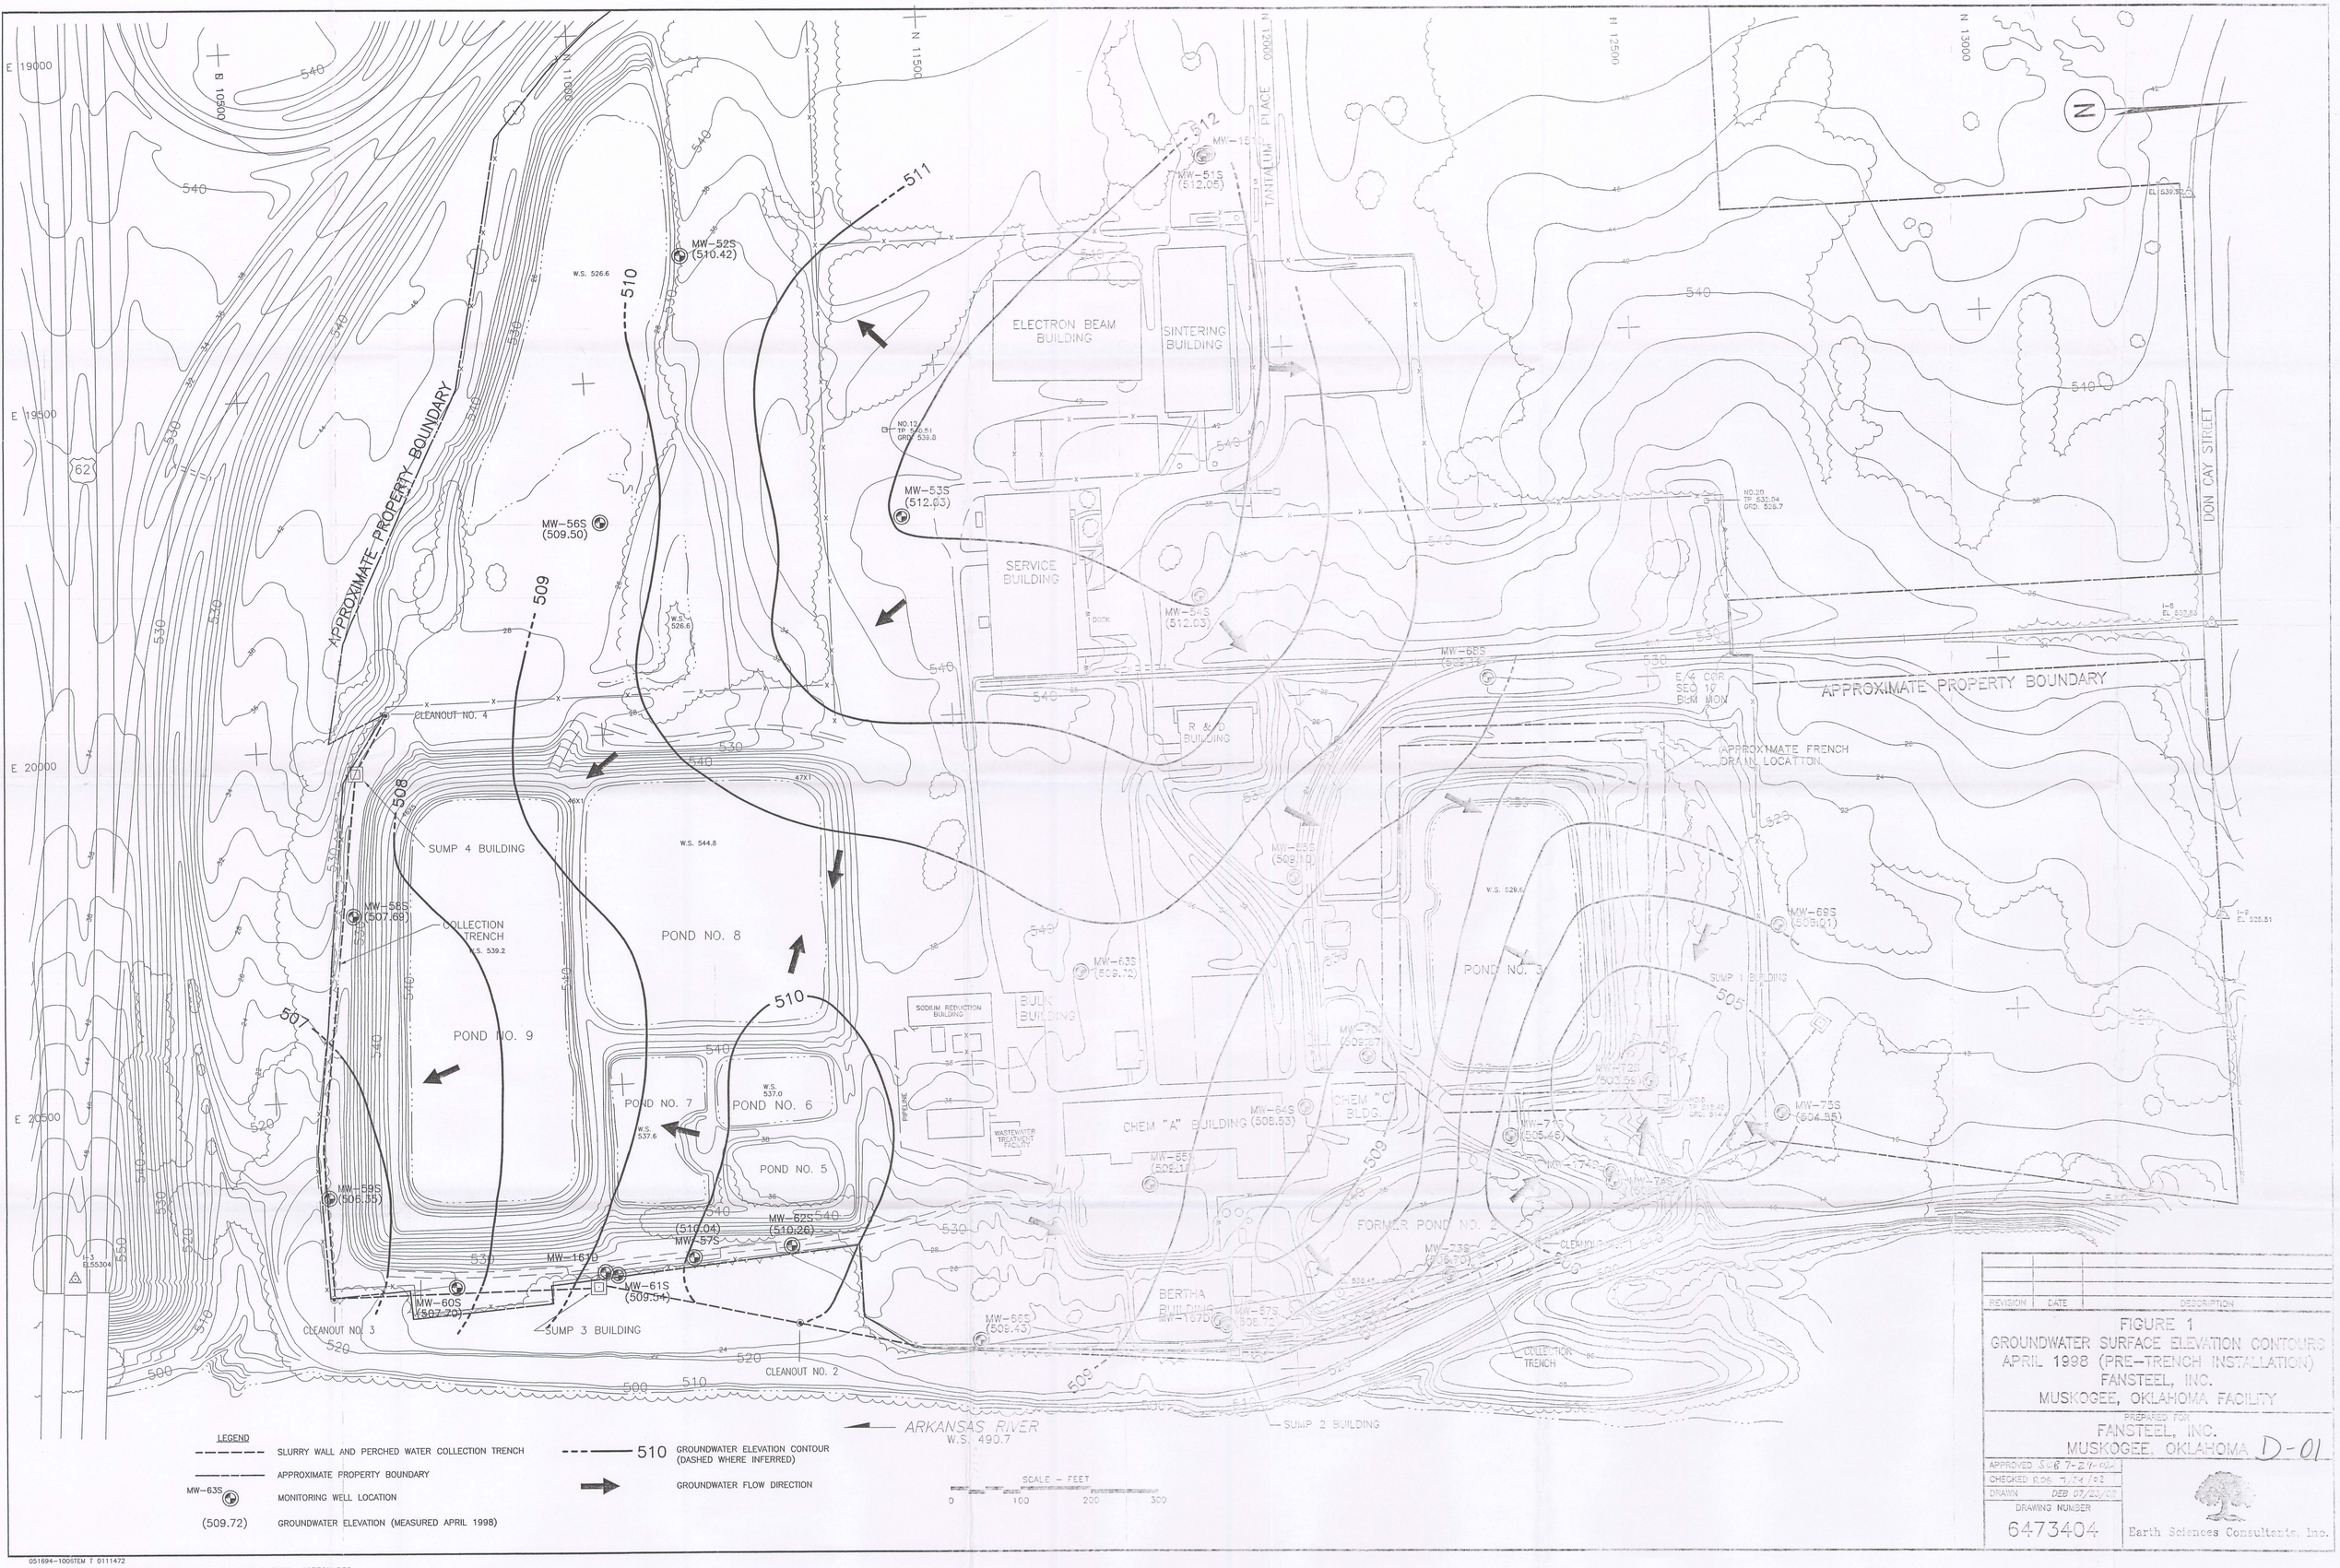

LEGEND

- SLURRY WALL AND PERCHED WATER COLLECTION TRENCH
- APPROXIMATE PROPERTY BOUNDARY
- MW-63S — MONITORING WELL LOCATION
- (509.72) — GROUNDWATER ELEVATION (MEASURED APRIL 1998)
- 510 — GROUNDWATER ELEVATION CONTOUR (DASHED WHERE INFERRED)
- GROUNDWATER FLOW DIRECTION

REVISION	DATE	DESCRIPTION

FIGURE 1
GROUNDWATER SURFACE ELEVATION CONTOURS APRIL 1998 (PRE-TRENCH INSTALLATION)
FANSTEEL, INC.
MUSKOGEE, OKLAHOMA FACILITY

PREPARED FOR
FANSTEEL, INC.
MUSKOGEE, OKLAHOMA D-01

APPROVED SCB	7-27-02
CHECKED RDS	7/24/02
DRAWN	DEB 07/23/02
DRAWING NUMBER	6473404

Earth Sciences Consultants, Inc.

051694-1005TEM T 0111472
J:\Projects\6473\6473404.DWG Mon Jul 29 09:16:08 2002 1055CM DEB