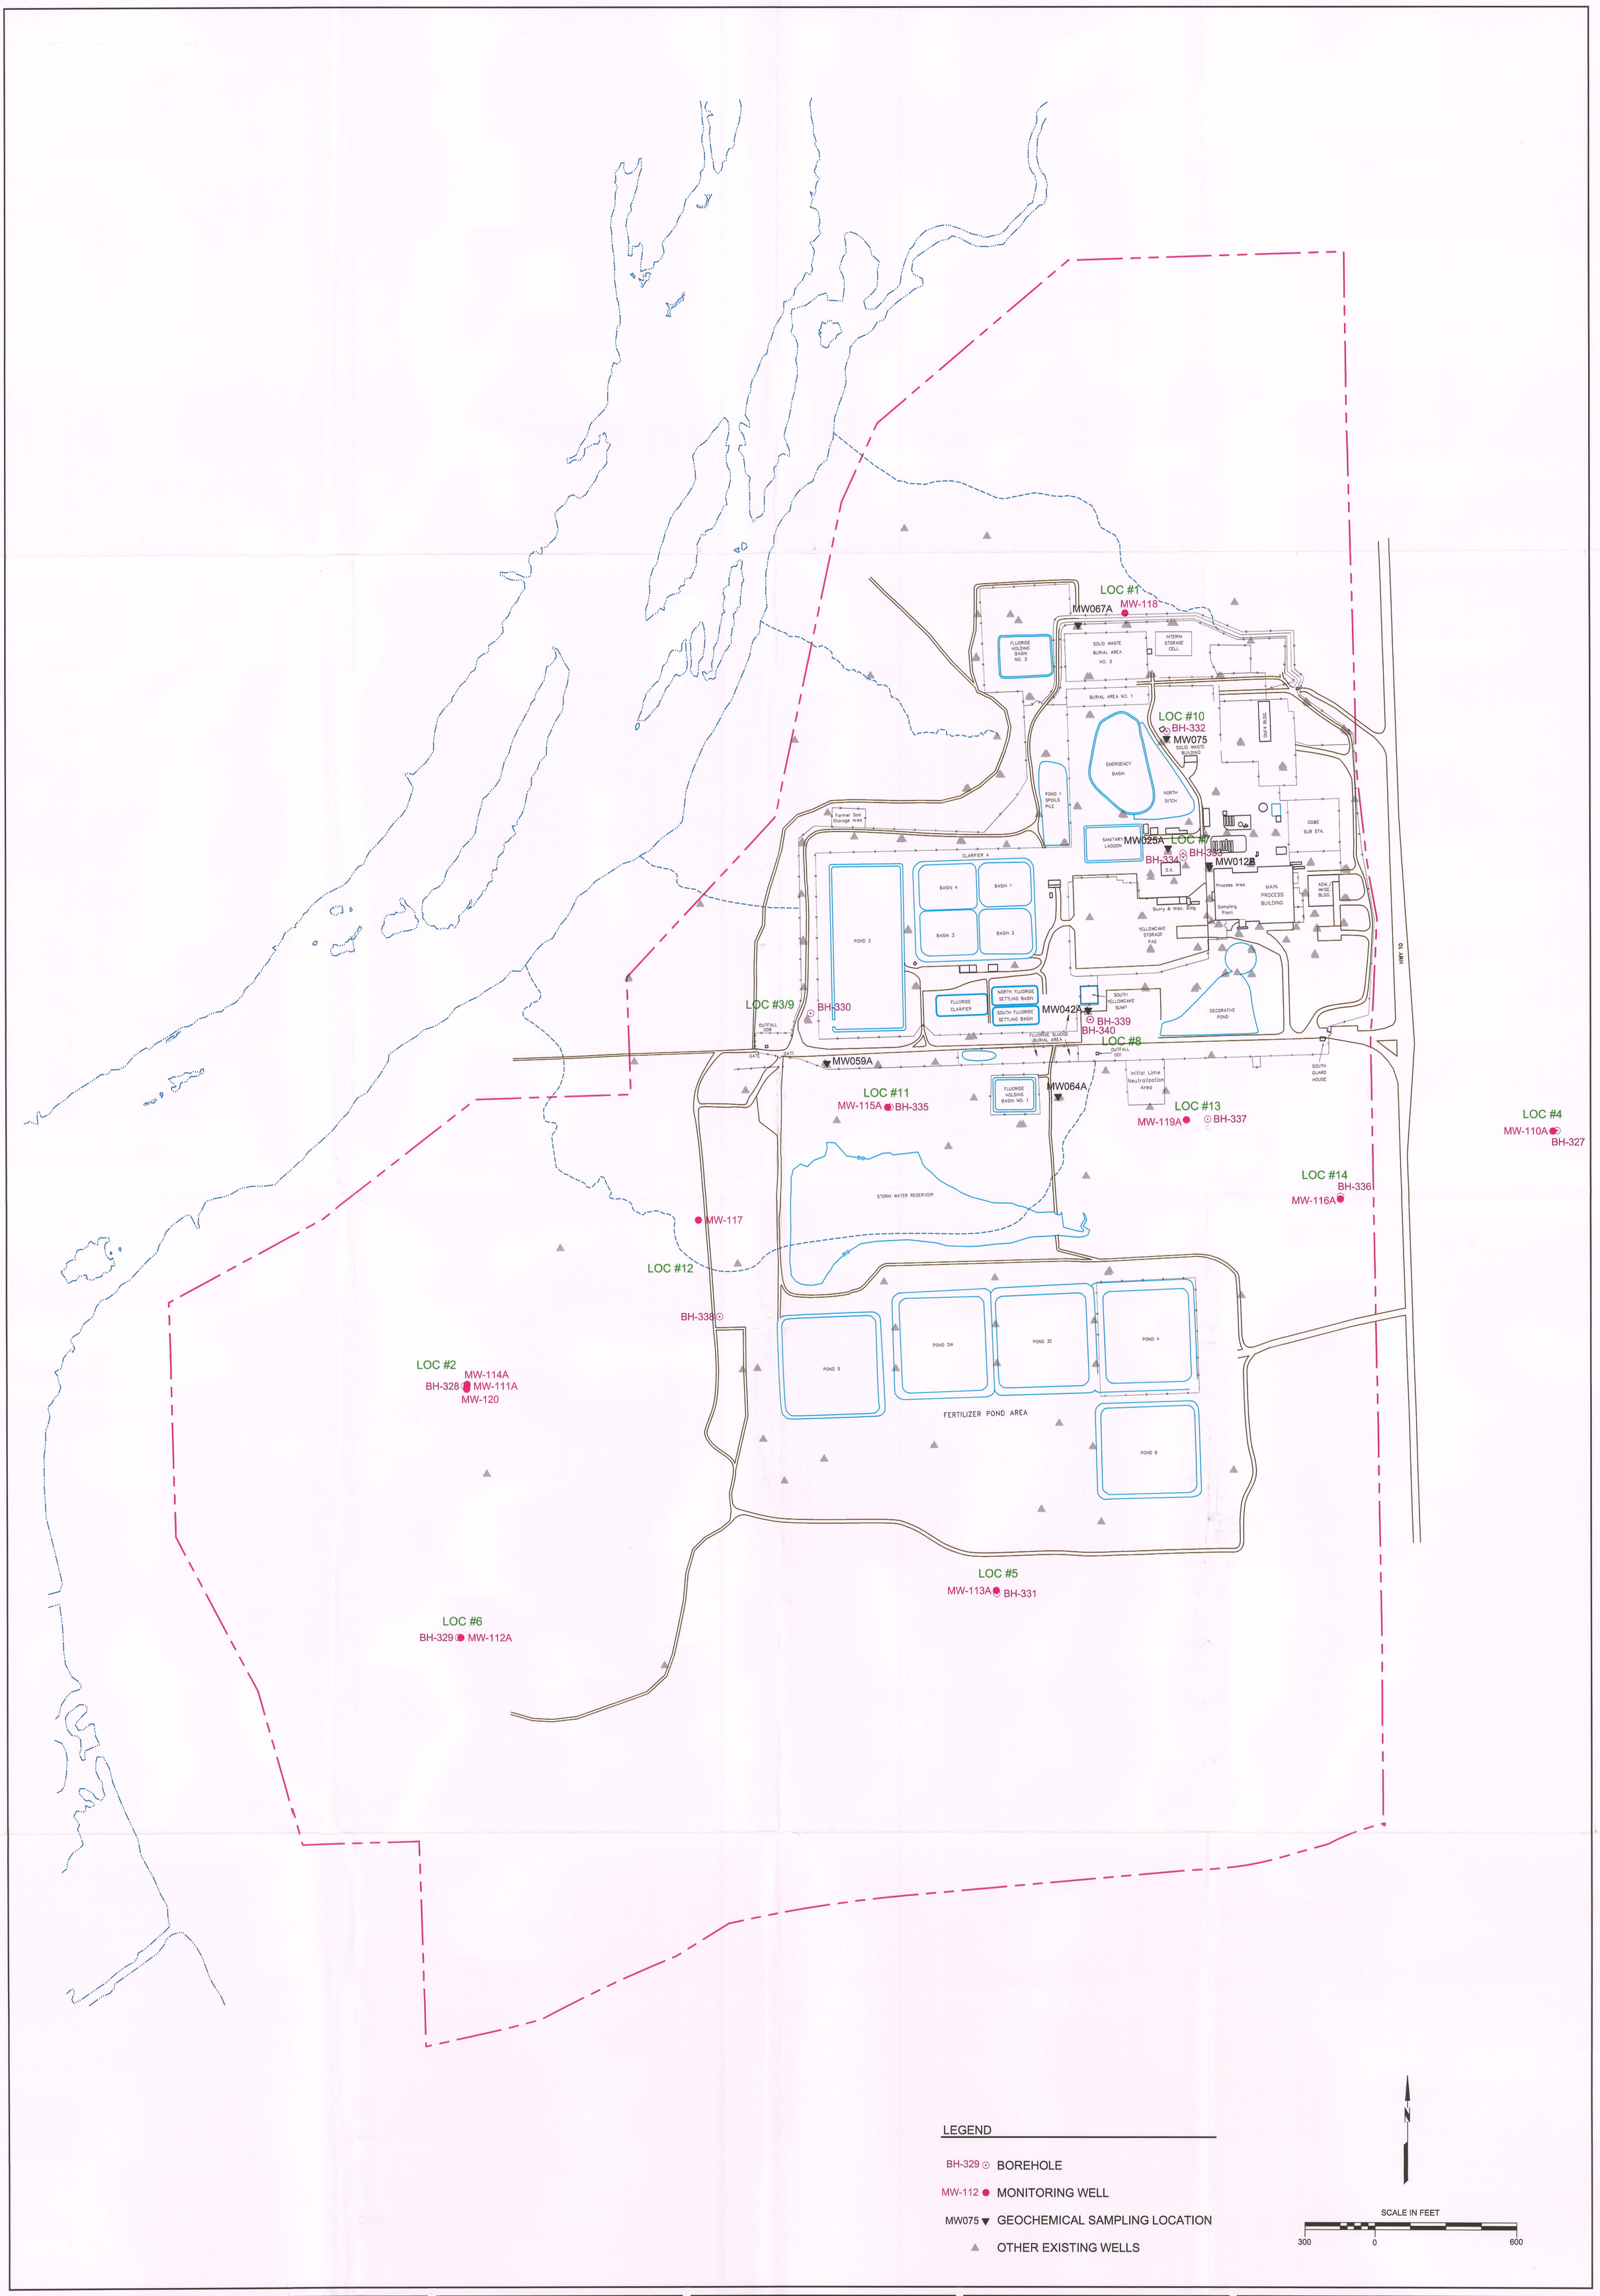

REVISIONS No.	DESCRIPTION	BY	CHKD.	APPROVED		DATE

DESIGNERS	ENGINEERING RECORD	BY	DATE

PREPARED BY

MFG consulting scientists and engineers

PREPARED FOR

SEQUOYAH FUELS
A GENERAL ATOMICS COMPANY

TITLE

FIGURE 4-1
SMI WELL, BOREHOLE, AND GEOCHEMICAL SAMPLING LOCATIONS

D01

PROJECT: 100734	DATE: SEPTEMBER 2002	DRAWING	REVISION
SCALE: AS SHOWN	ACAD FILE: WELLS-02.dwg	•	△

Filename: EX100734\WELLS-02.dwg
Date: 09/24/2002
Time: 08:50:57.43