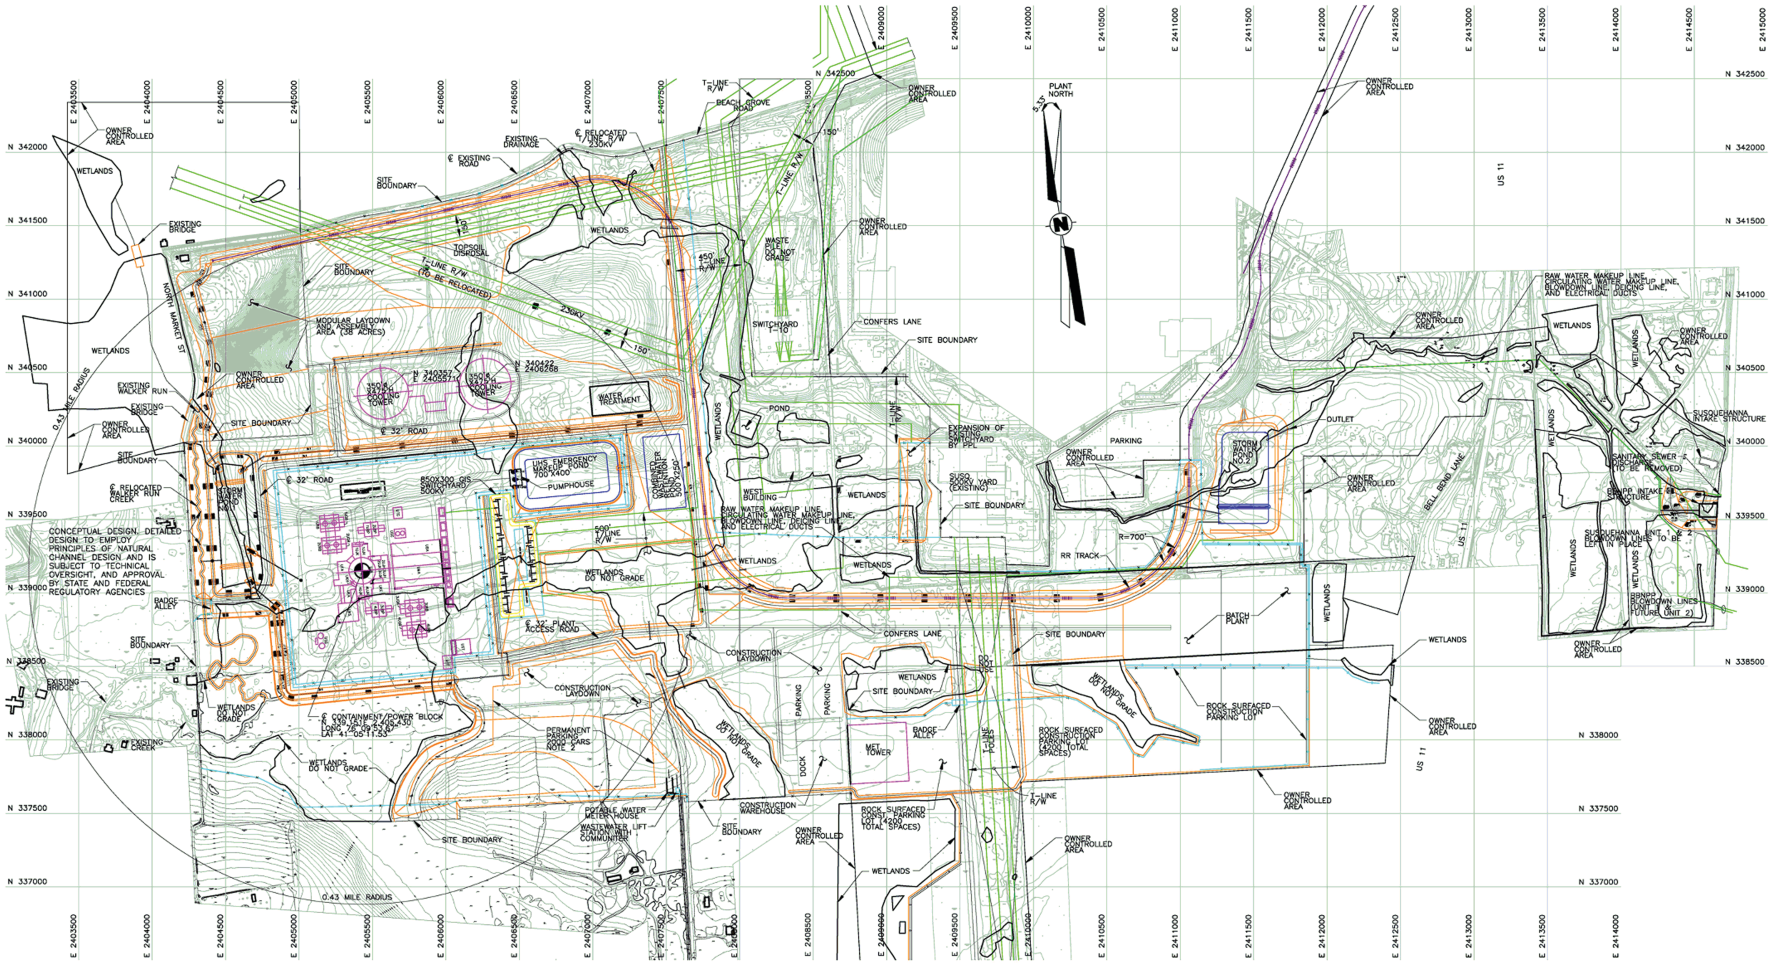

LEGEND:

- EXISTING CONTOURS
- ROAD
- FENCE LINE
- RAILROAD TRACK
- SLOPE
- SITE BOUNDARY
- DRAINAGE DITCH
- CULVERT
- EXISTING ELECT. TOWERS

SCALE
300 0 300 600 FEET

REFERENCE: