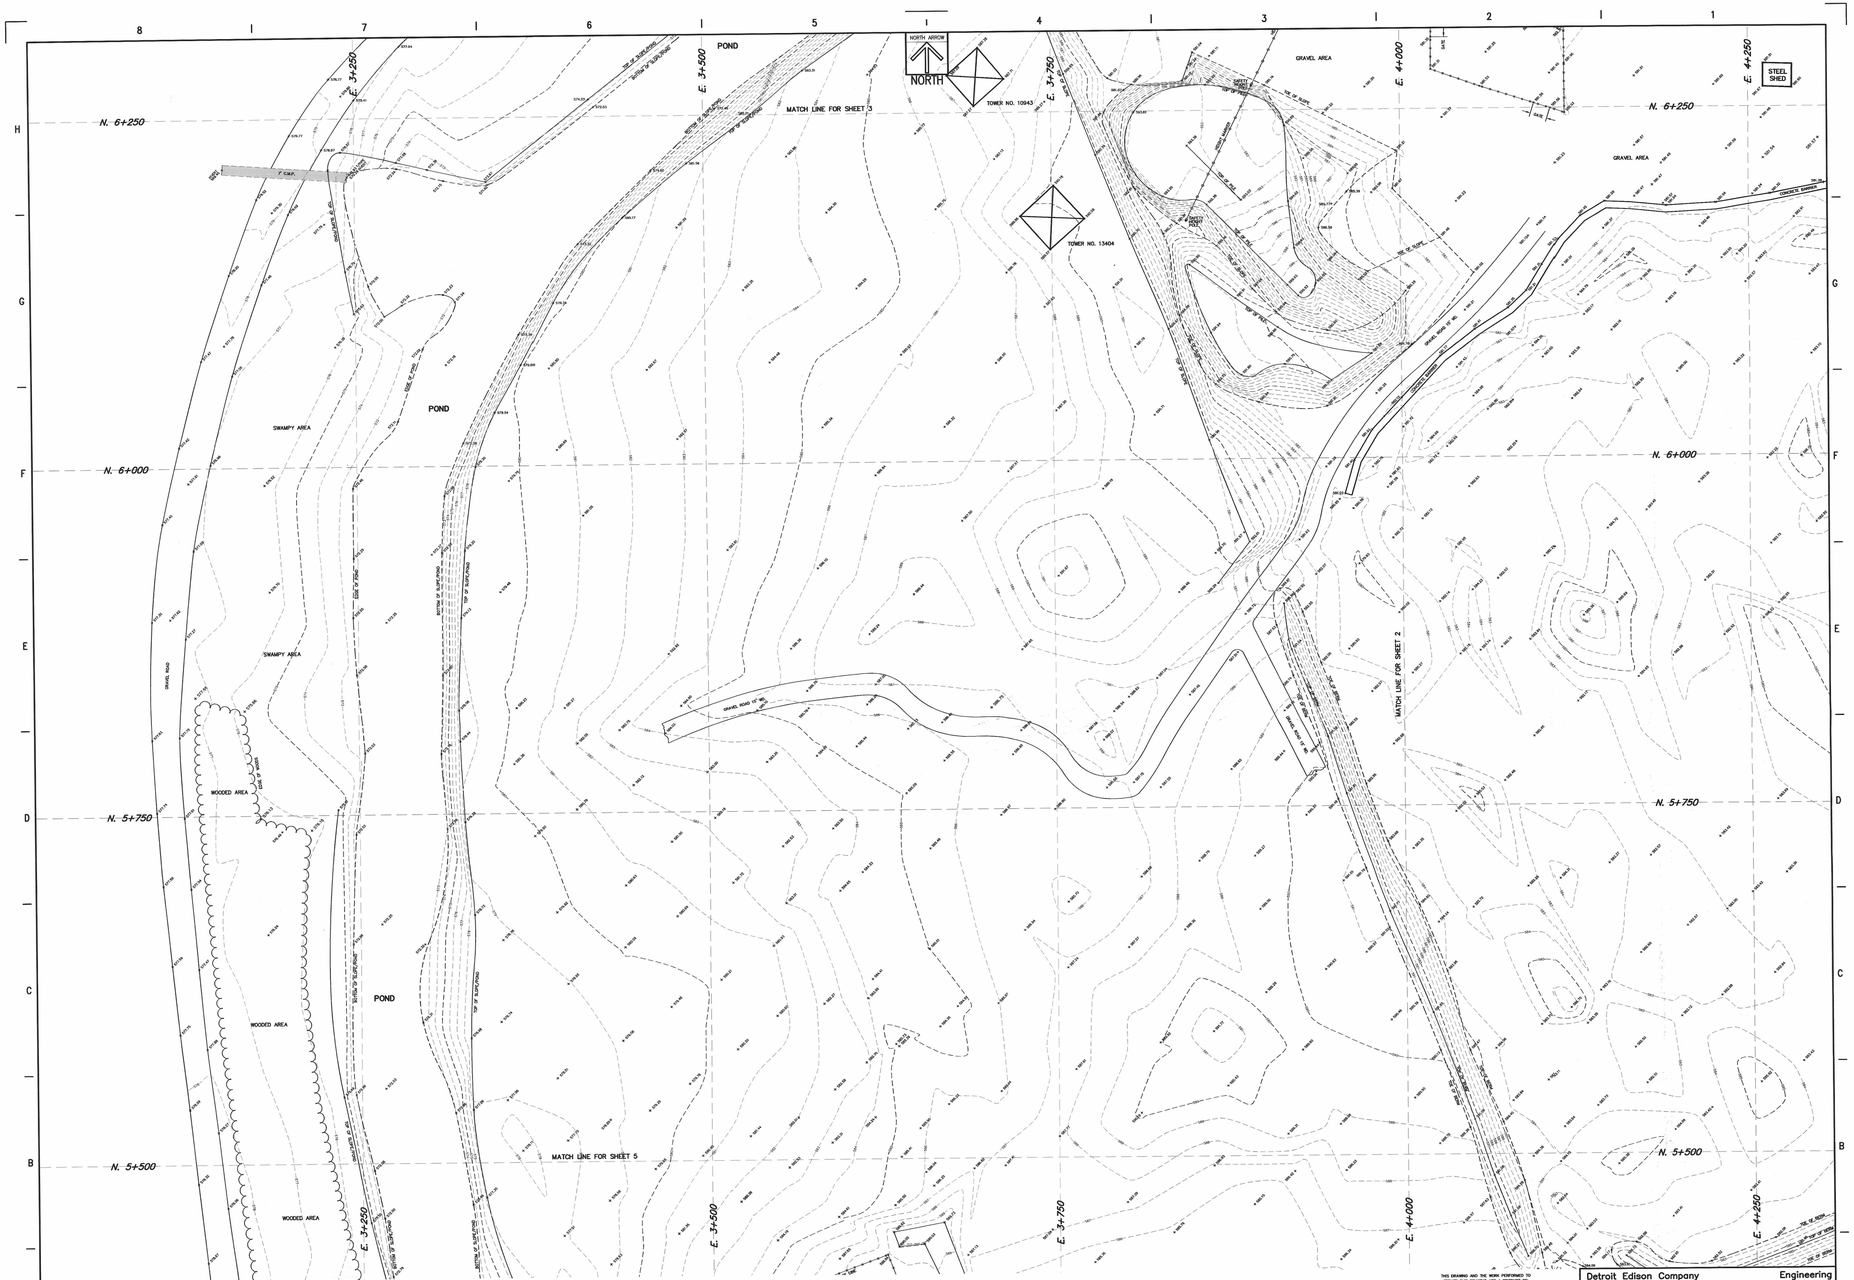

NOTES:

BENCH MARKS ARE AS INDICATED ON THE DRAWING.

ALL ELEVATIONS INDICATED ARE TO PLANT DATUM.

CONTOURS INDICATED ARE AT 1 FOOT INTERVALS.

GRID LINES ARE BASED UPON THE PLANT COORDINATE SYSTEM.

THE SECTION LINE SHOWN HEREON IS APPROXIMATE ONLY AND IS BASED UPON EXISTING RECORDS.

REFERENCE DRAWINGS: 6SE 721-8, 6SE 721-41

THREE FULL WORKING DAYS BEFORE YOU DIG, CALL THE MISS DIG SYSTEM AT 1-(800)-482-7171

THIS DRAWING AND THE WORK PERFORMED TO CREATE THIS DRAWING ARE A PRODUCT OF:

DETROIT EDISON'S SURVEYING SERVICES
D-29, WARREN SERVICE CENTER
(313) 897-0781

| | | |