NOTES:

1. FOR NOTES AND REFERENCE DRAWINGS, SEE DWG 060-DGO-CR00-00101-000.
2. CONCRETE CORBELS SHOWN FOR ILLUSTRATIVE PURPOSES ONLY.

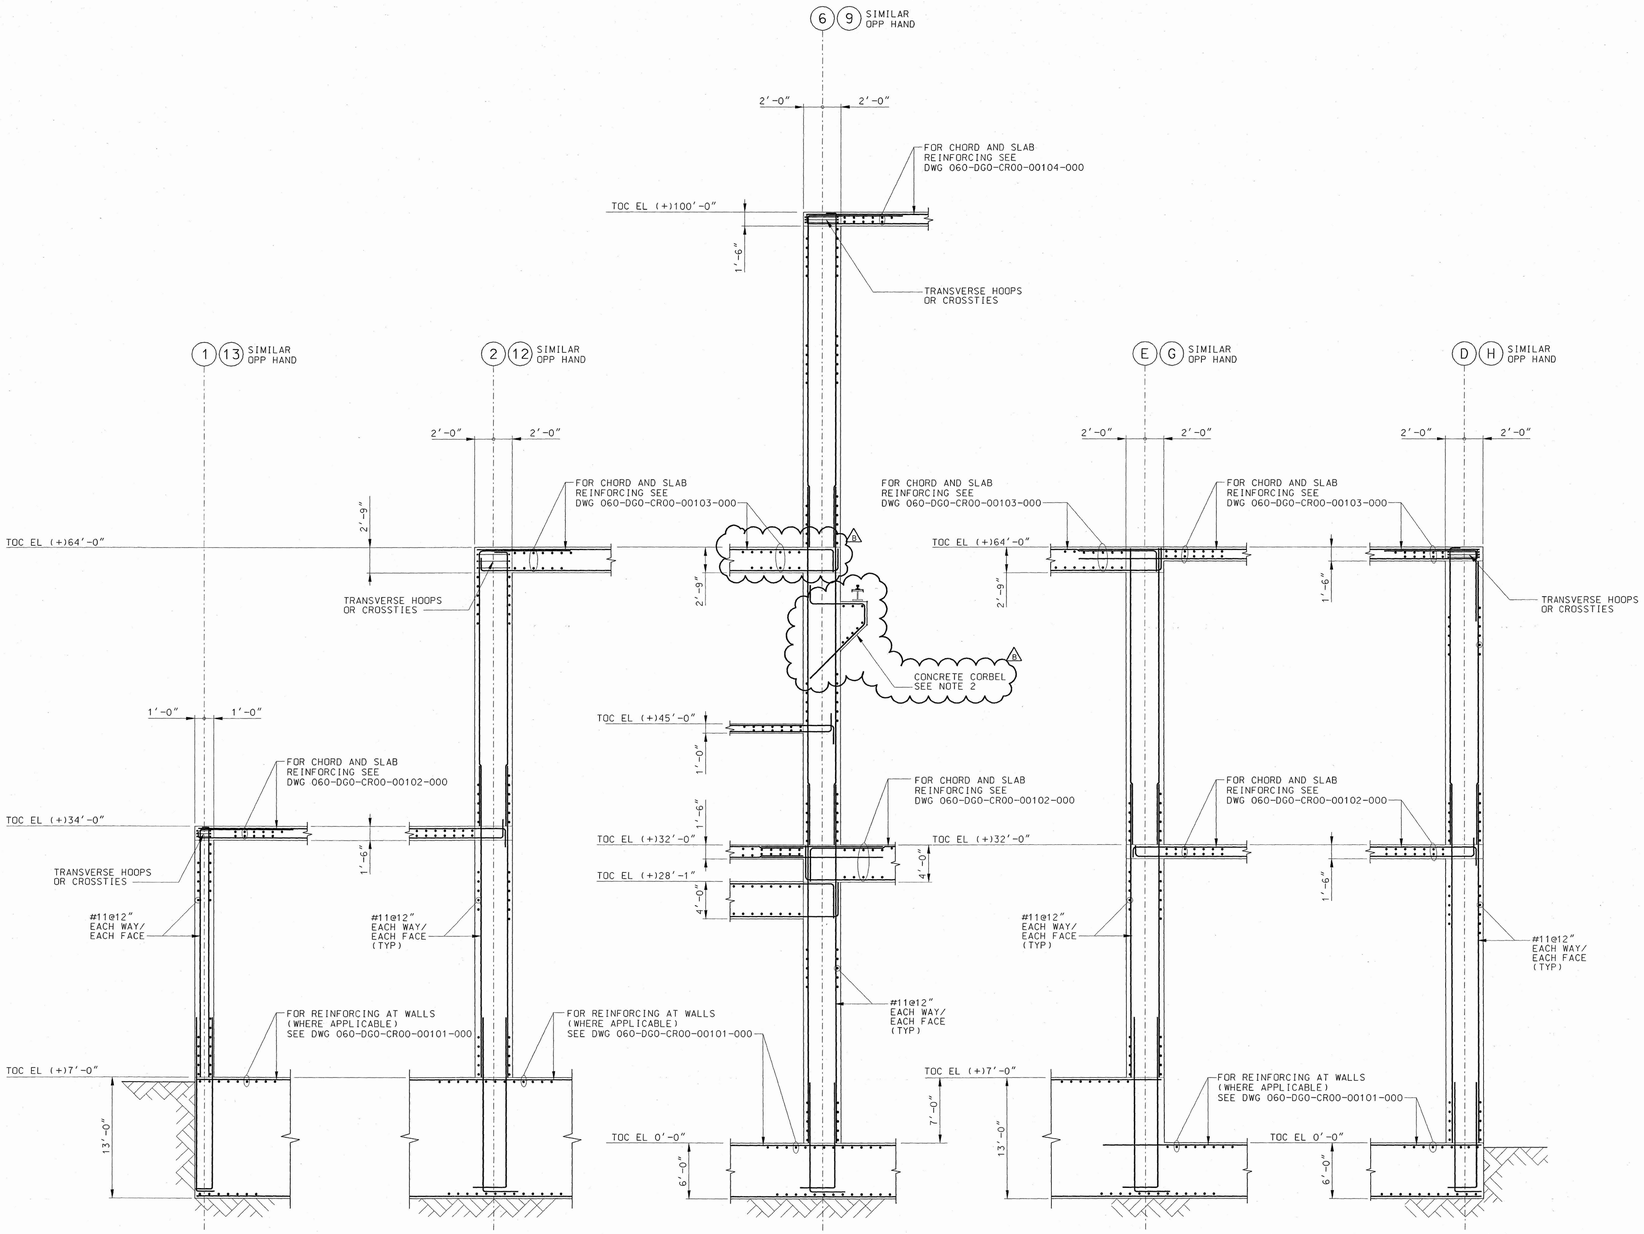

SECTION A 00101

SECTION B 00101

SECTION C 00101

THIS DRAWING IS PRELIMINARY AND NOT INTENDED FOR CONSTRUCTION, PROCUREMENT OR FABRICATION.

GRAPHIC SCALE

0 4 8 12 16 FEET

3/16" = 1'-0"

REV	DESCRIPTION	DATE	DRG	CHK	EGS	PE	DEW	N/A	QE
B	REMOVED HOLD. HOLD NOTE. REVISED NOTE 1 AND ADDED NOTE 2. REISSUED FOR LA	1/17/08	[signature]	[signature]	[signature]	[signature]	N/A	N/A	PB
A	ISSUED FOR LA	6/29/07	LV	MAD	TF	DN	N/A	N/A	PB

REVISION HISTORY

APPROVALS	INITIAL/DATE
DESIGNATOR L. VILLANUEVA	LV 6/27/07
CHECKER M. DENLINGER	MAD 6/27/07
ENGINEERING GROUP SUPERVISOR T. FRANKERT	TF 6/27/07
PROJECT ENGINEER D. NEVERGOLD	DN 6/29/07
DISCIPLINE ENGINEERING MANAGER N/A	N/A
N/A	N/A
QE CONCURRENCE P. BUENVIAJE	PB 6/28/07

U.S. DEPARTMENT OF ENERGY
Office of Civilian Radioactive Waste Management
BECHTEL SAIC COMPANY, LLC Management and Operation of the Office of Civilian Radioactive Waste Management Program

NUCLEAR FACILITIES BUILDINGS
CANISTER RECEIPT
AND CLOSURE FACILITY #1
WALL REINFORCING SECTIONS

SAFETY CLASSIFICATION ITS | DOCUMENT IDENTIFIER 060-DGO-CR00-00105-000

SIZE E | SCALE 3/16"=1'-0" | CAD FILENAME 060dg0cr0000105.dgn | REV 00B

CAGE CODE: N/A

ANSI E- 34"x44" RECORD DESIGNATOR QA: QA

17-JAN-2008 07:54

balbag

N:\struvia\FRAGILITY\060 (CRCF)\060dg0cr0000105.dgn