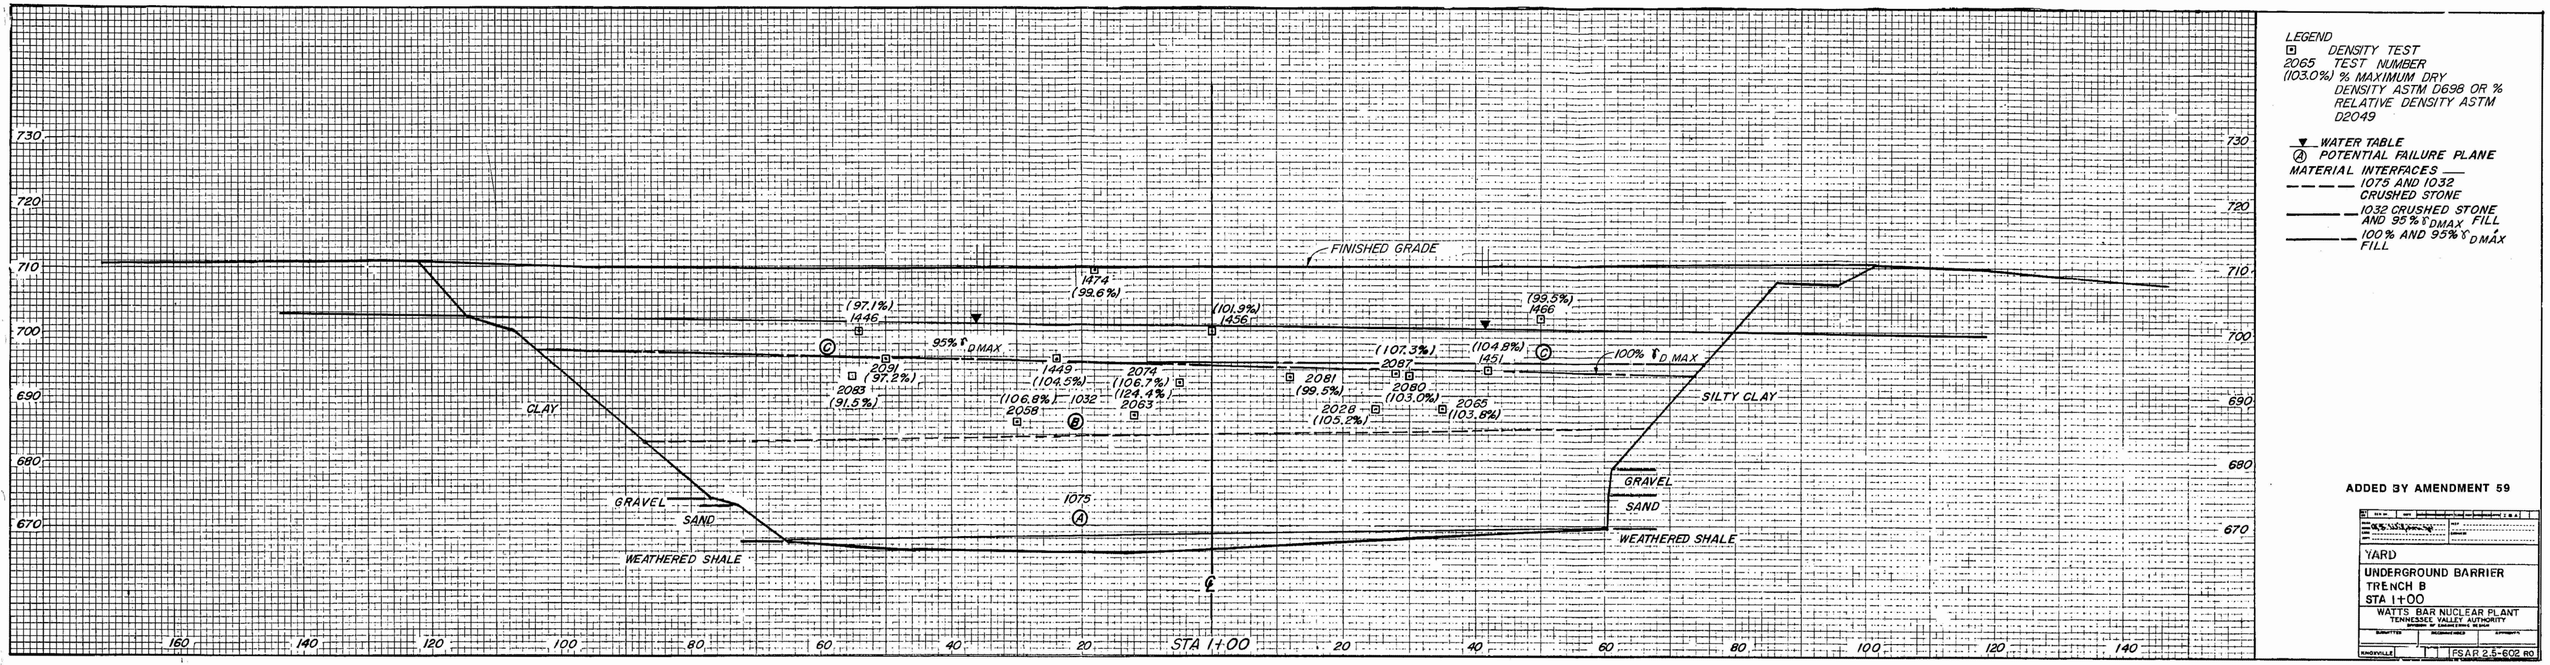

ADDED BY AMENDMENT 59

YARD
UNDERGROUND BARRIER
TRENCH B
STA 1+00

WATTS BAR NUCLEAR PLANT
TENNESSEE VALLEY AUTHORITY

SUBMITTED | RECOMMENDED | APPROVED

KNOXVILLE | FSAR 2.5-602 RO