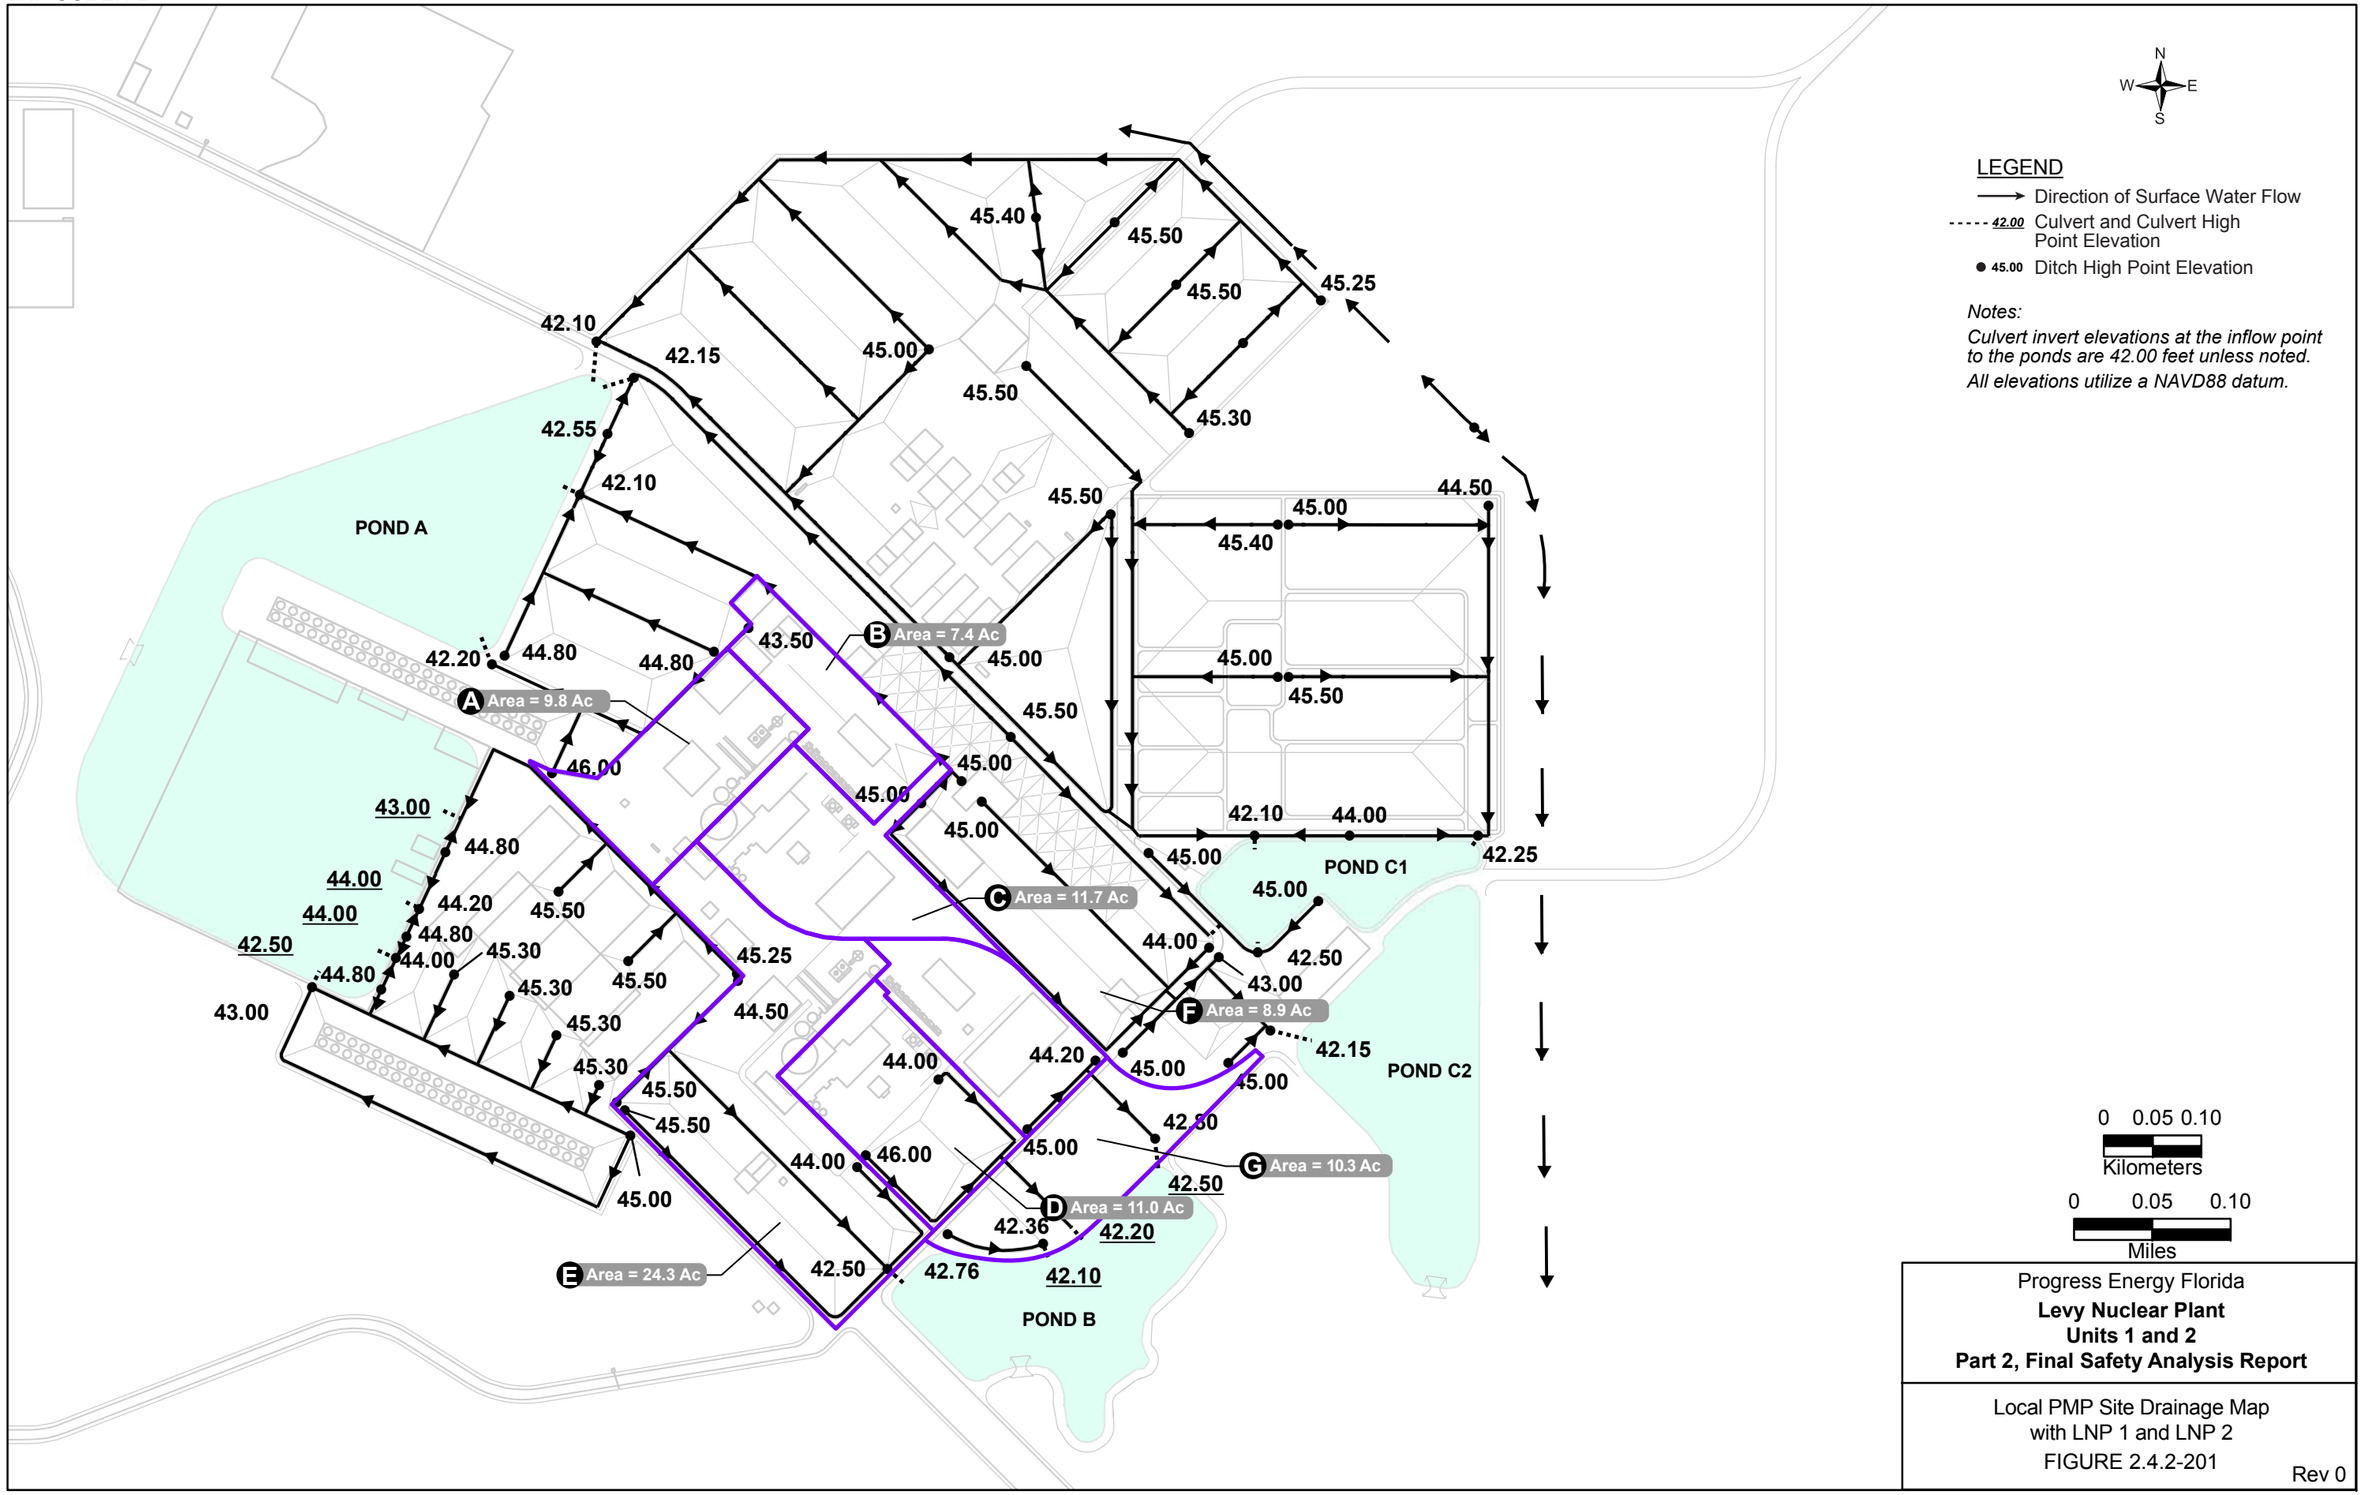

Progress Energy Florida
Levy Nuclear Plant
Units 1 and 2
Part 2, Final Safety Analysis Report

Local PMP Site Drainage Map
with LNP 1 and LNP 2
FIGURE 2.4.2-201

Rev 0