LNP COL 2.4-2

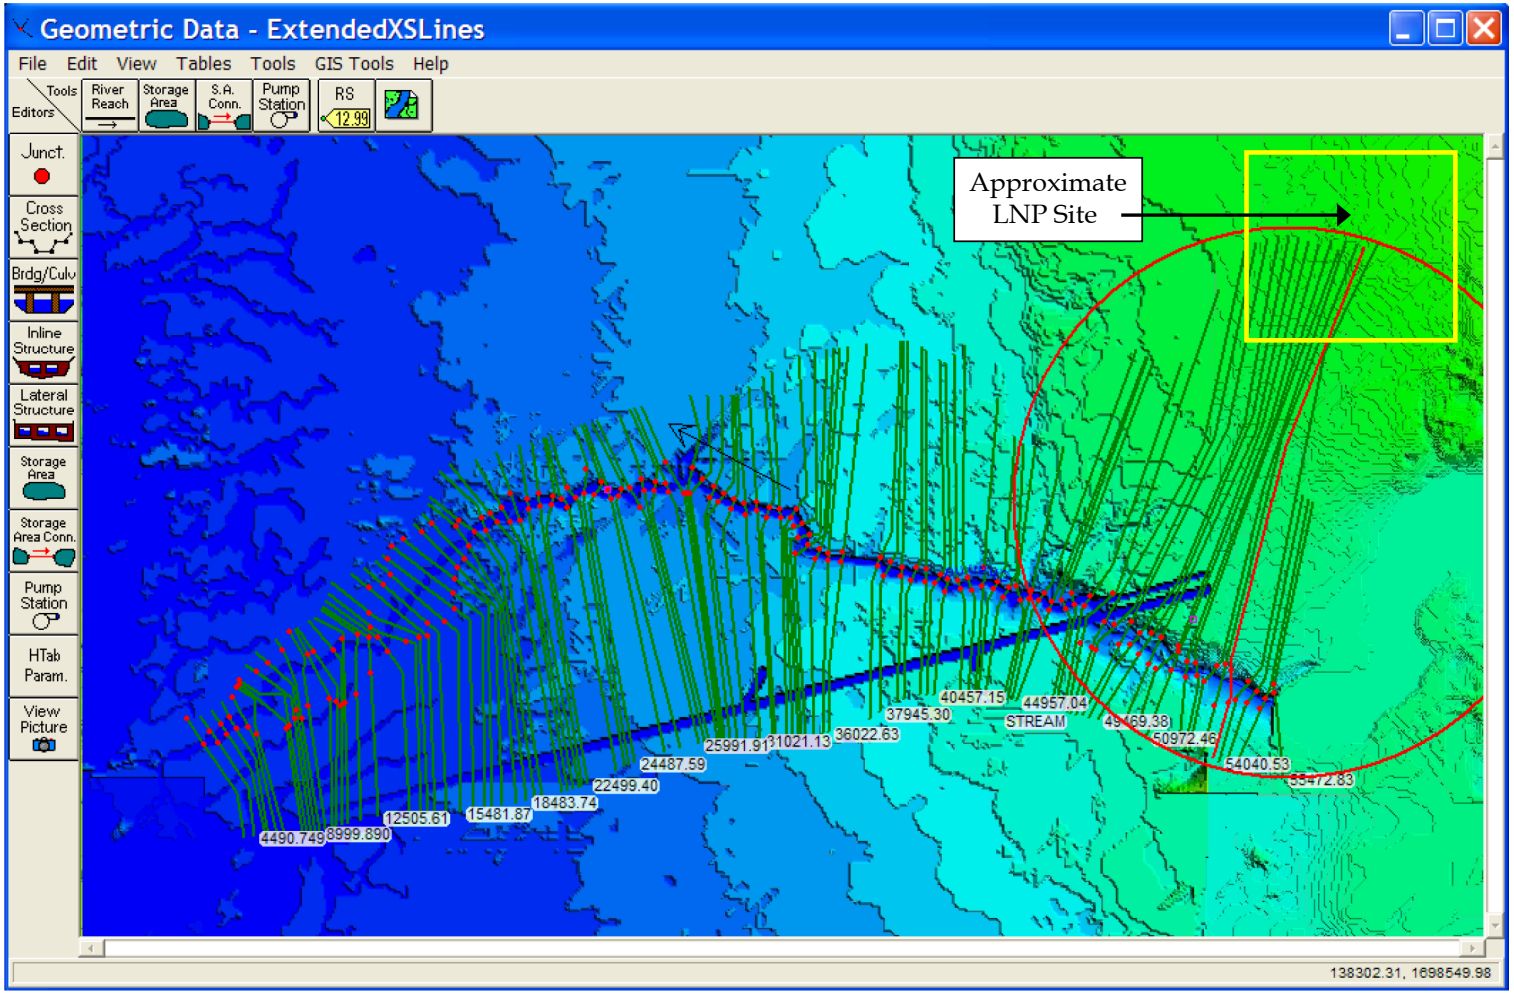

N
W E
S

Progress Energy Florida
Levy Nuclear Plant
Units 1 and 2
Part 2, Final Safety Analysis Report

Schematic of the HEC-RAS Model and Approximate Location of the LNP Site with Respect to Withlacoochee River
FIGURE 2.4.4-201
Rev 0