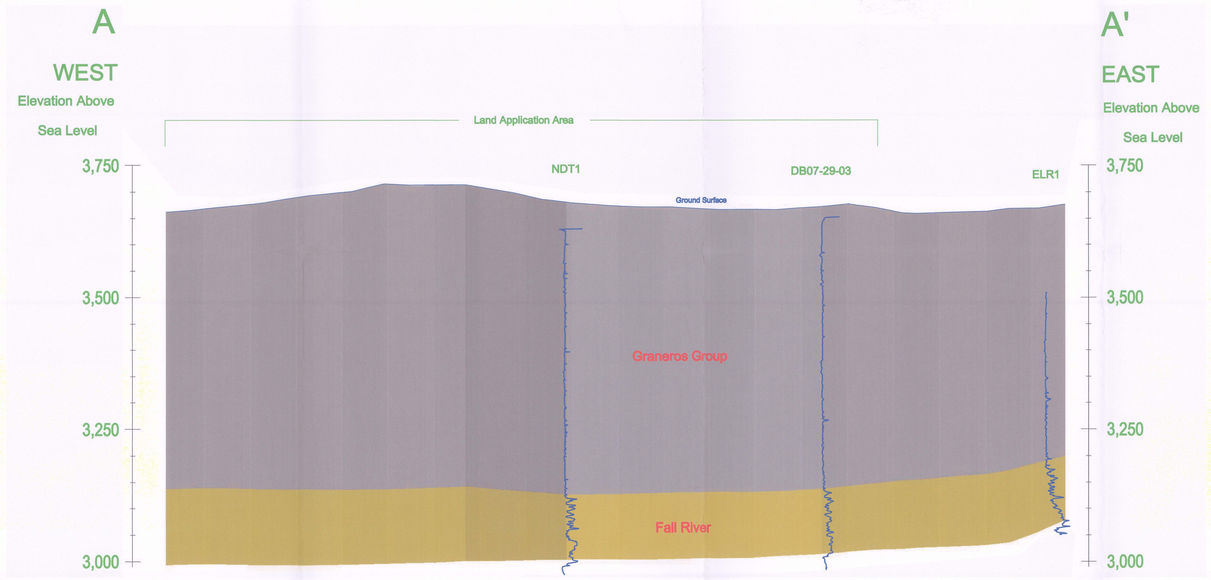

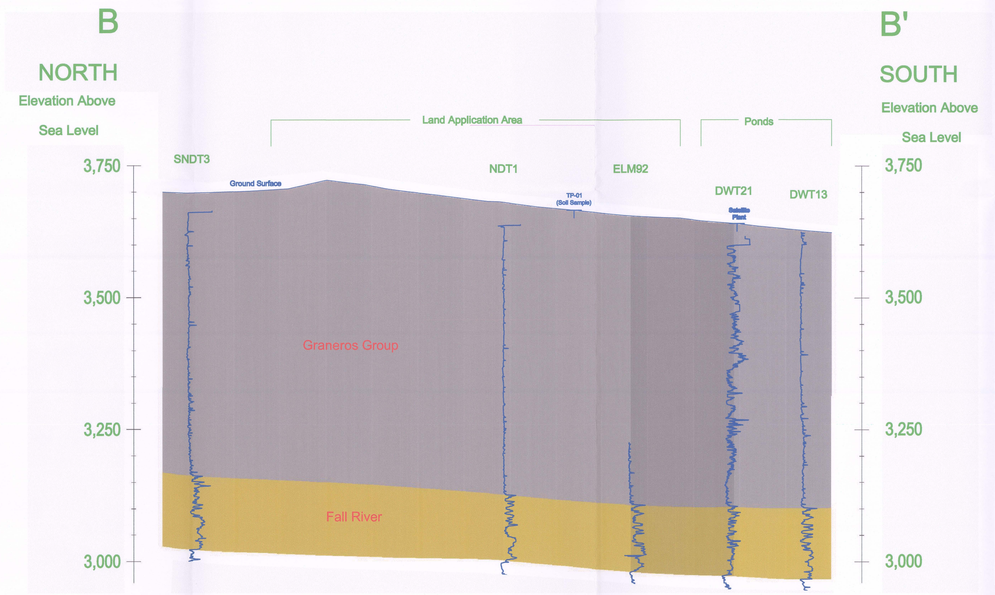

DRILL HOLE LOG

DB08-32-11

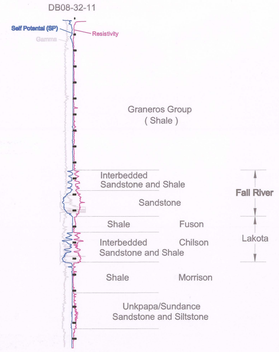

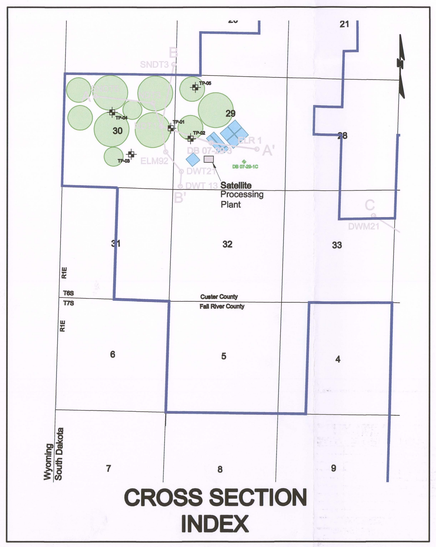

SCALE
FEET
0
100
200
HORIZONTAL & VERTICAL SCALE

REVISIONS				
#	DRAWN	CHECKED	APPROVED	DATE

PLATE 338

CHECK SCALES

If this bar does not measure 1 inch this map is not at its original scale

Area III 19" x 48"

PLOT DATE: 09-Aug-2009 | DATE: 23-Jul-2009

DRAWN: Cadd Services (RJV) | CHECKED: W. Meye

SCALE: As Shown | FILENAME: g:\1025\0027\0.00\external\powertech plates\dewey burdock plates\plate 338.dwg

POWERTECH (USA) INC.

Land Application Cross Sections Dewey

PROJECT: Dewey-Burdock Project

DOCKET: n/a

CP

D04