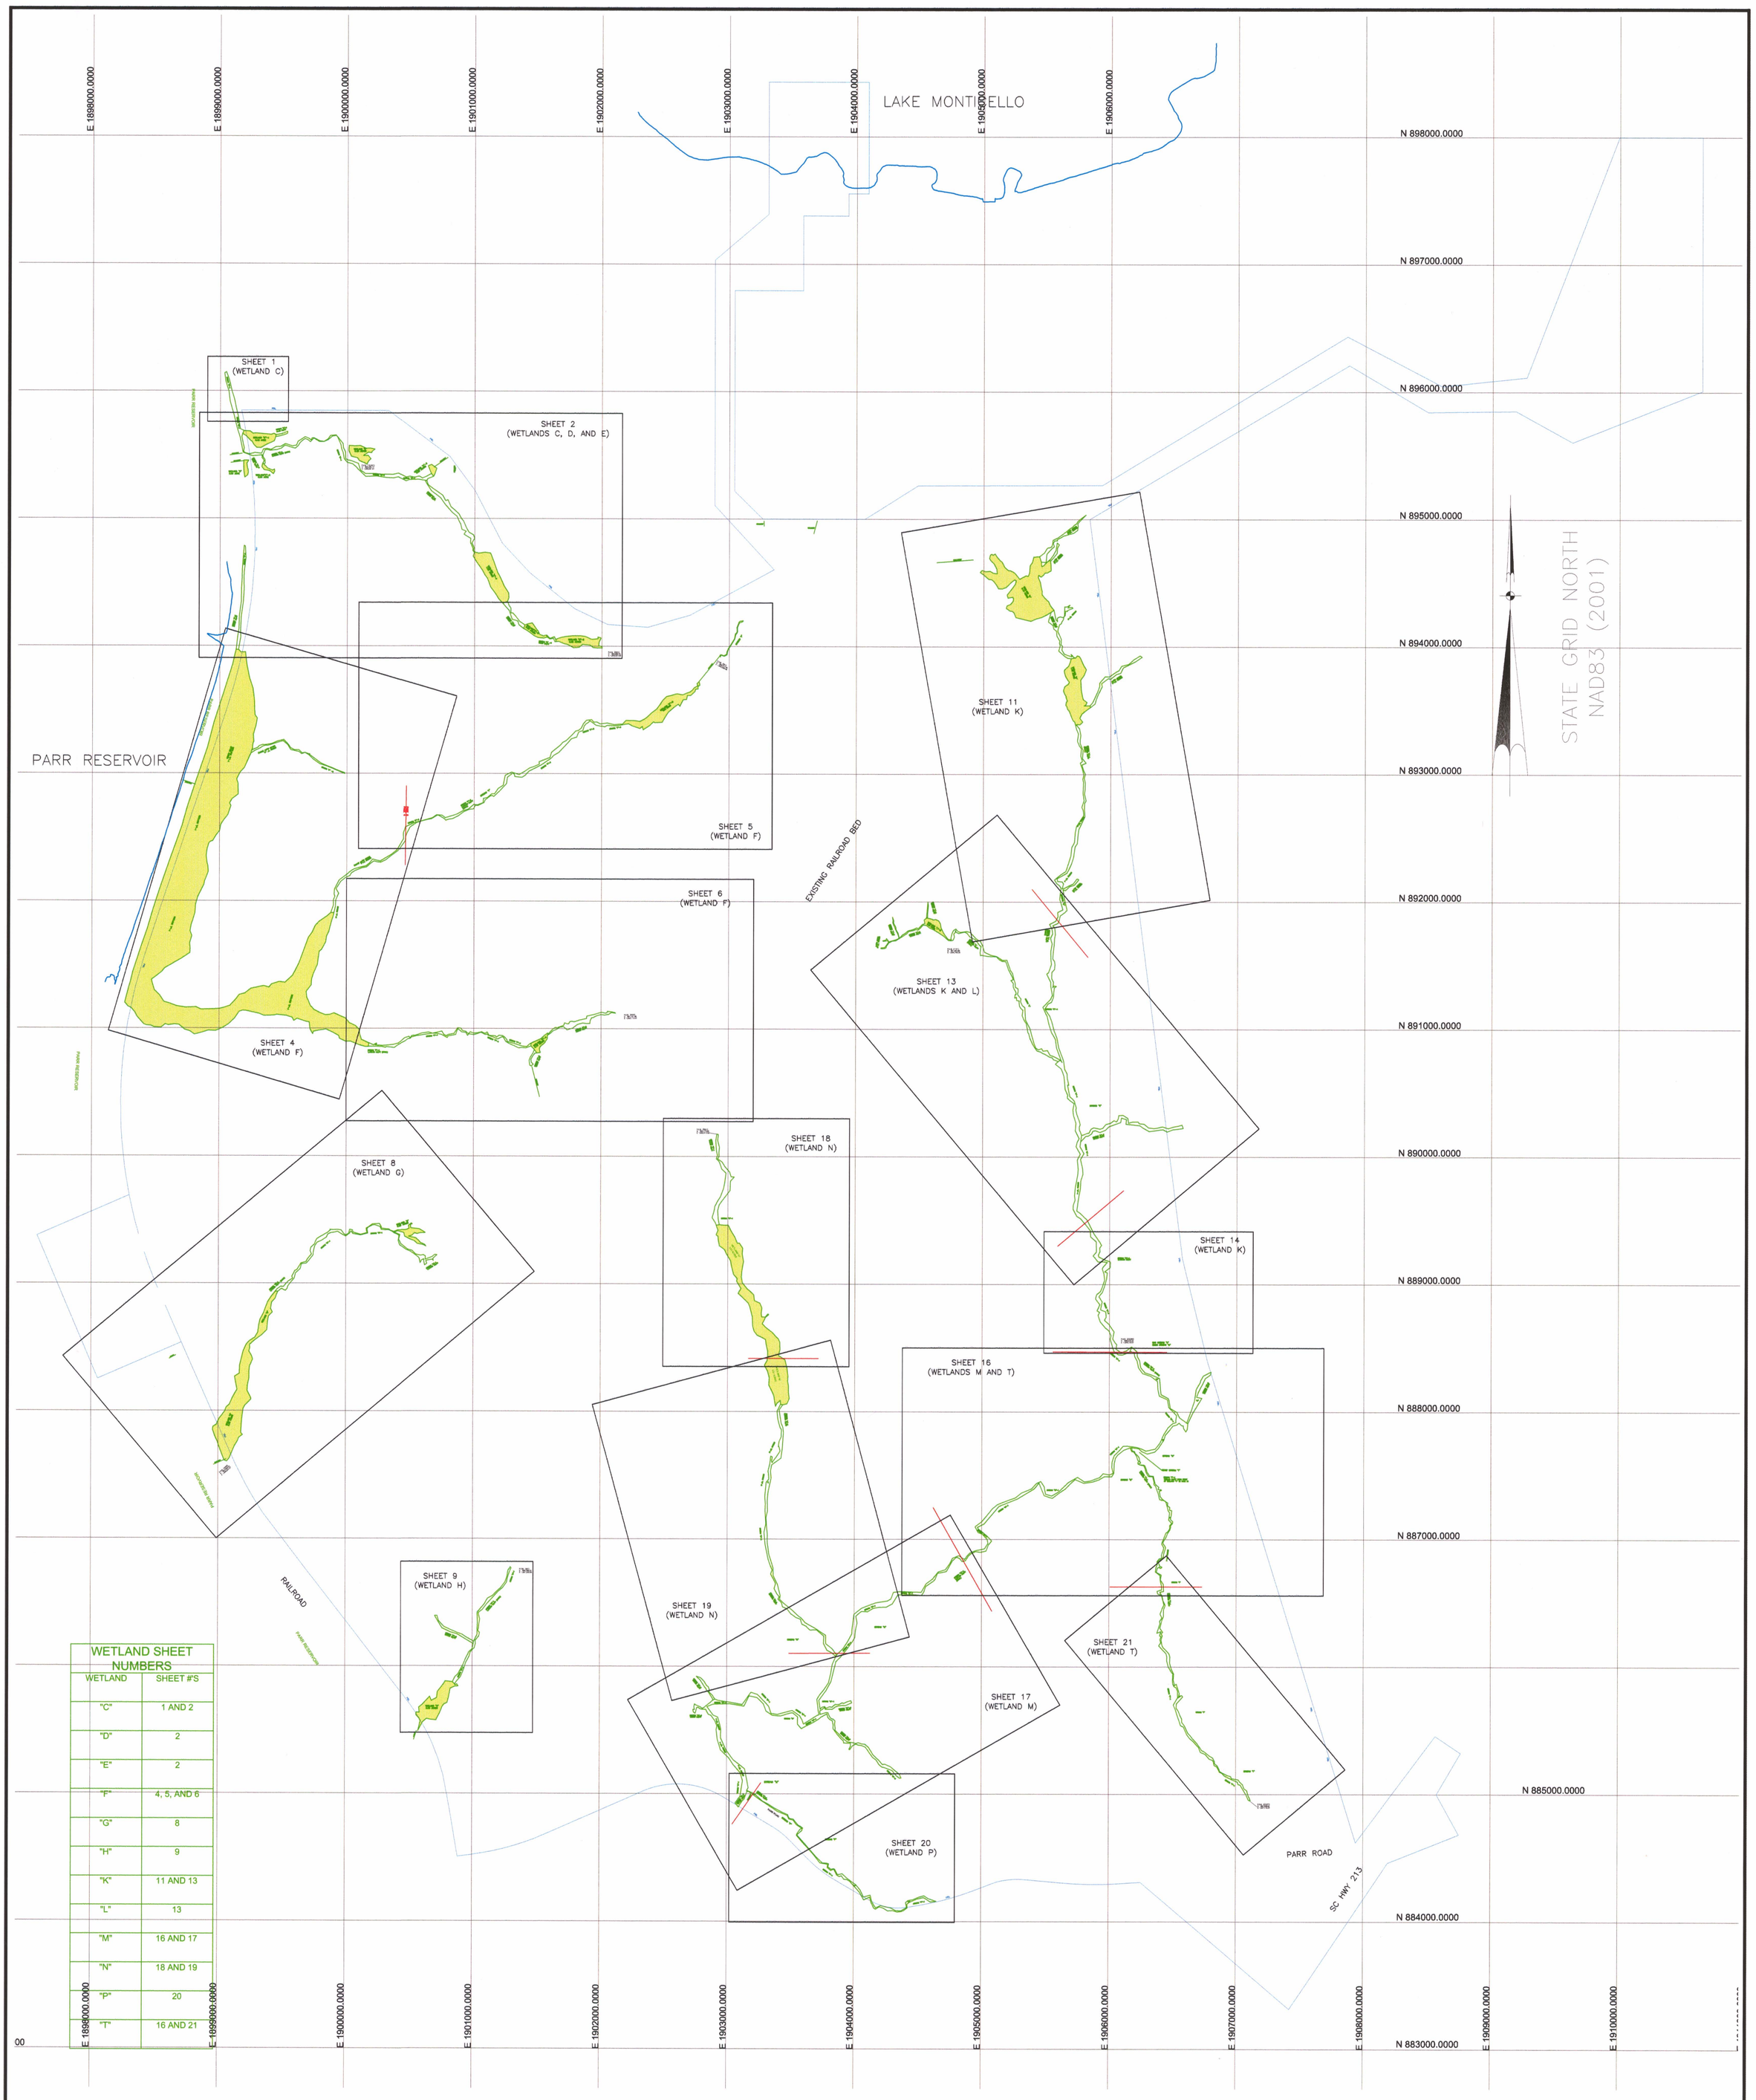

WETLAND SHEET NUMBERS	
WETLAND	SHEET #'S
"C"	1 AND 2
"D"	2
"E"	2
"F"	4, 5, AND 6
"G"	8
"H"	9
"K"	11 AND 13
"L"	13
"M"	16 AND 17
"N"	18 AND 19
"P"	20
"T"	16 AND 21

NOTES:

1. WETLANDS DELINEATED BY SOUTH CAROLINA ELECTRIC AND GAS COMPANY WITH FLAGGED LOCATIONS SURVEYED BY GLENN ASSOCIATES SURVEYING, INC.

2. PROTECTED WETLANDS BUFFER AREA BOUNDARY, MARKED WITH POSTS AND SIGNS.

GLENN ASSOCIATES SURVEYING, INC.

D-02

PREPARED BY GLENN ASSOCIATES SURVEYING, INC.
P.O. BOX 12 JENKINSVILLE, SOUTH CAROLINA 29065
Telephone (803) 345-5297 or GLENNASSOCIATES.COM
MICHAEL R. MILLS; S.C.P.L.S. # 11606

DETAILED WETLANDS SURVEY MAP
PREPARED FOR
SCE&G SM
A SCANA COMPANY
NEW NUCLEAR DEPLOYMENT
JULY 31, 2008
SCALE: 1 INCH = 500 FEET
0 500' 1000'

SURVEYOR'S SEAL
11-12-2008

SURVEYOR'S SEAL
SOUTH CAROLINA REGISTERED LAND SURVEYOR 11606 MICHAEL RALPH MILLS

C.O.A. SEAL
SOUTH CAROLINA GLENN ASSOCIATES SURVEYING INC. No.C02238 CERTIFICATE OF AUTHORIZATION

REVISION SCHEDULE

REV.	REVISION DESCRIPTION	DRAWN BY	CHECKED	DATE
0	INITIAL ISSUE	DCD	BBB	7/31/08
1	SHEET LAYOUTS, ADDED WETLAND AND STREAM AREAS	TLM	DCD	11/12/08

REV. 1

9931G-2