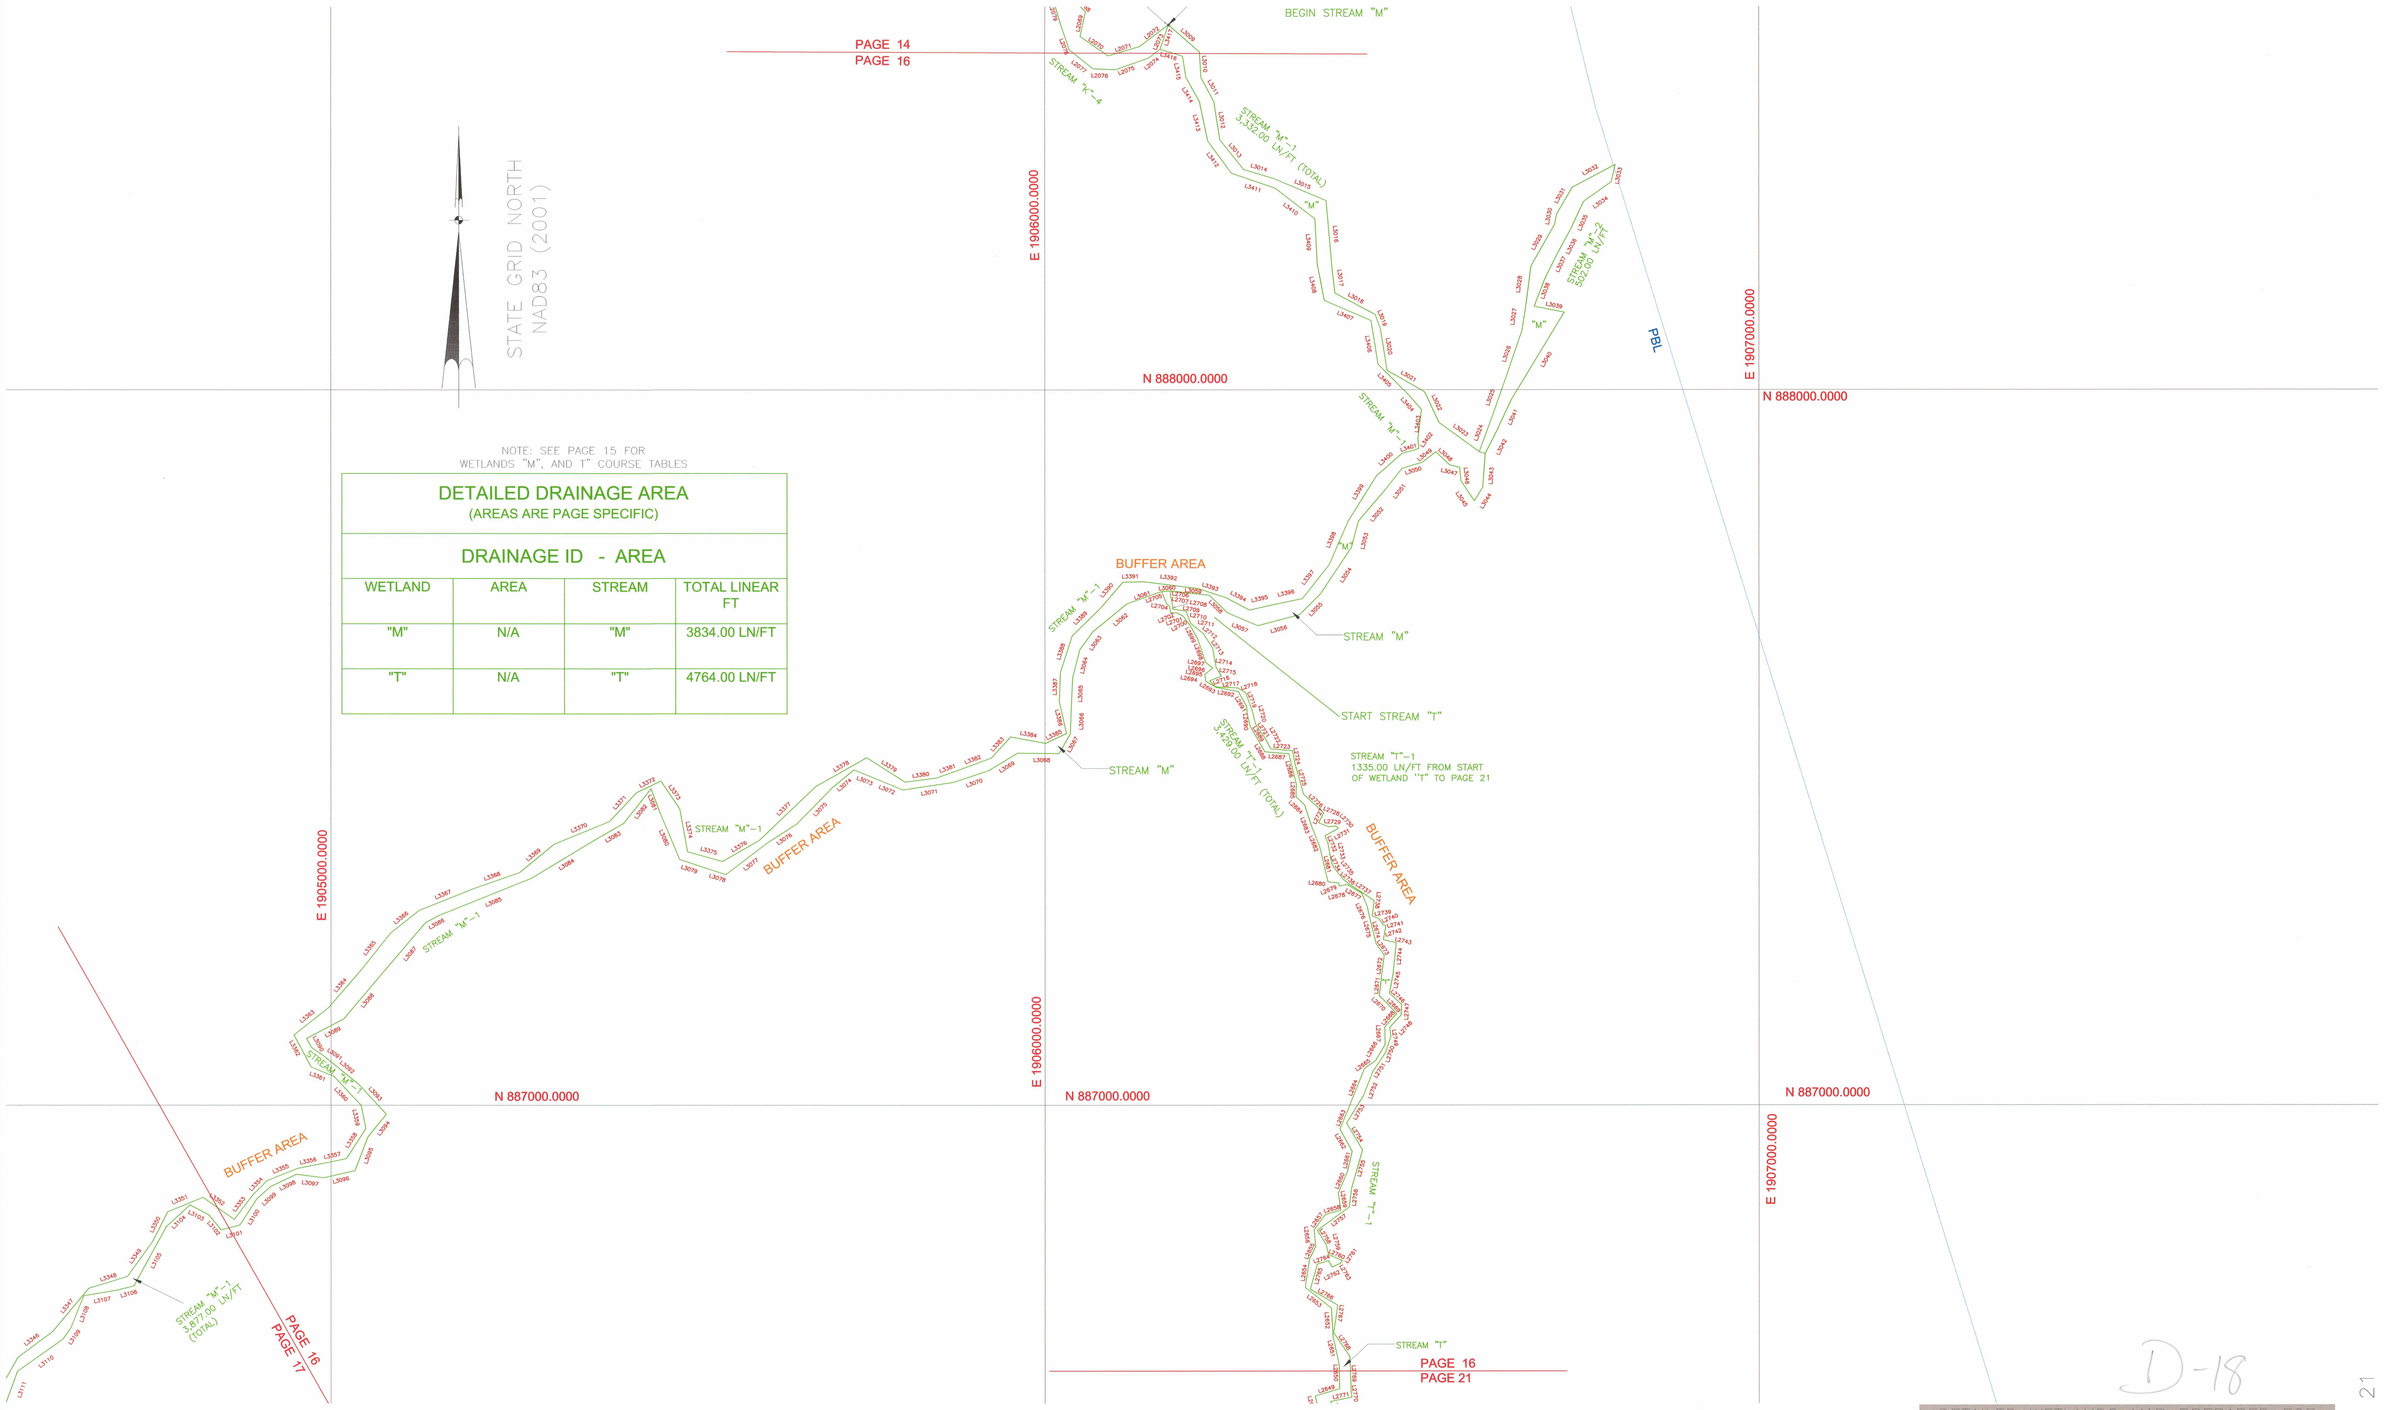

NOTE: SEE PAGE 15 FOR
WETLANDS "M", AND "T" COURSE TABLES

DETAILED DRAINAGE AREA
(AREAS ARE PAGE SPECIFIC)

DRAINAGE ID - AREA

WETLAND	AREA	STREAM	TOTAL LINEAR FT
"M"	N/A	"M"	3834.00 LN/FT
"T"	N/A	"T"	4764.00 LN/FT

SURVEYOR'S SEAL
11-12-2008

SURVEYOR'S SEAL
SOUTH CAROLINA REGISTERED LAND SURVEYOR 11606 MICHAEL RALPH MILLS

C.O.A. SEAL
SOUTH CAROLINA GLENN ASSOCIATES SURVEYING INC. No.C02238 CERTIFICATE OF AUTHORIZATION

REVISION SCHEDULE

REV.	REVISION DESCRIPTION	DRAWN BY	CHECKED	DATE
0	INITIAL ISSUE	DCD	BBB	7/31/08
1	SHEET LAYOUTS, ADDED WETLAND AND STREAM AREAS	TLM	DCD	11/12/08

GLENN ASSOCIATES SURVEYING, INC.

PREPARED BY GLENN ASSOCIATES SURVEYING, INC.
P.O. BOX 12 JENKINSVILLE, SOUTH CAROLINA 29065
Telephone (803) 345-5297 or GLENNASSOCIATES.COM
MICHAEL R. MILLS; S.C.P.L.S. # 11606

DETAILED WETLANDS MAP PREPARED FOR
SCE&G SM
A SCANA COMPANY
NEW NUCLEAR DEPLOYMENT
JULY 31, 2008
SCALE: 1 INCH = 100 FEET
0 100' 200'

D-18

SHEET 16 OF 21
REV. 1

9931G-2