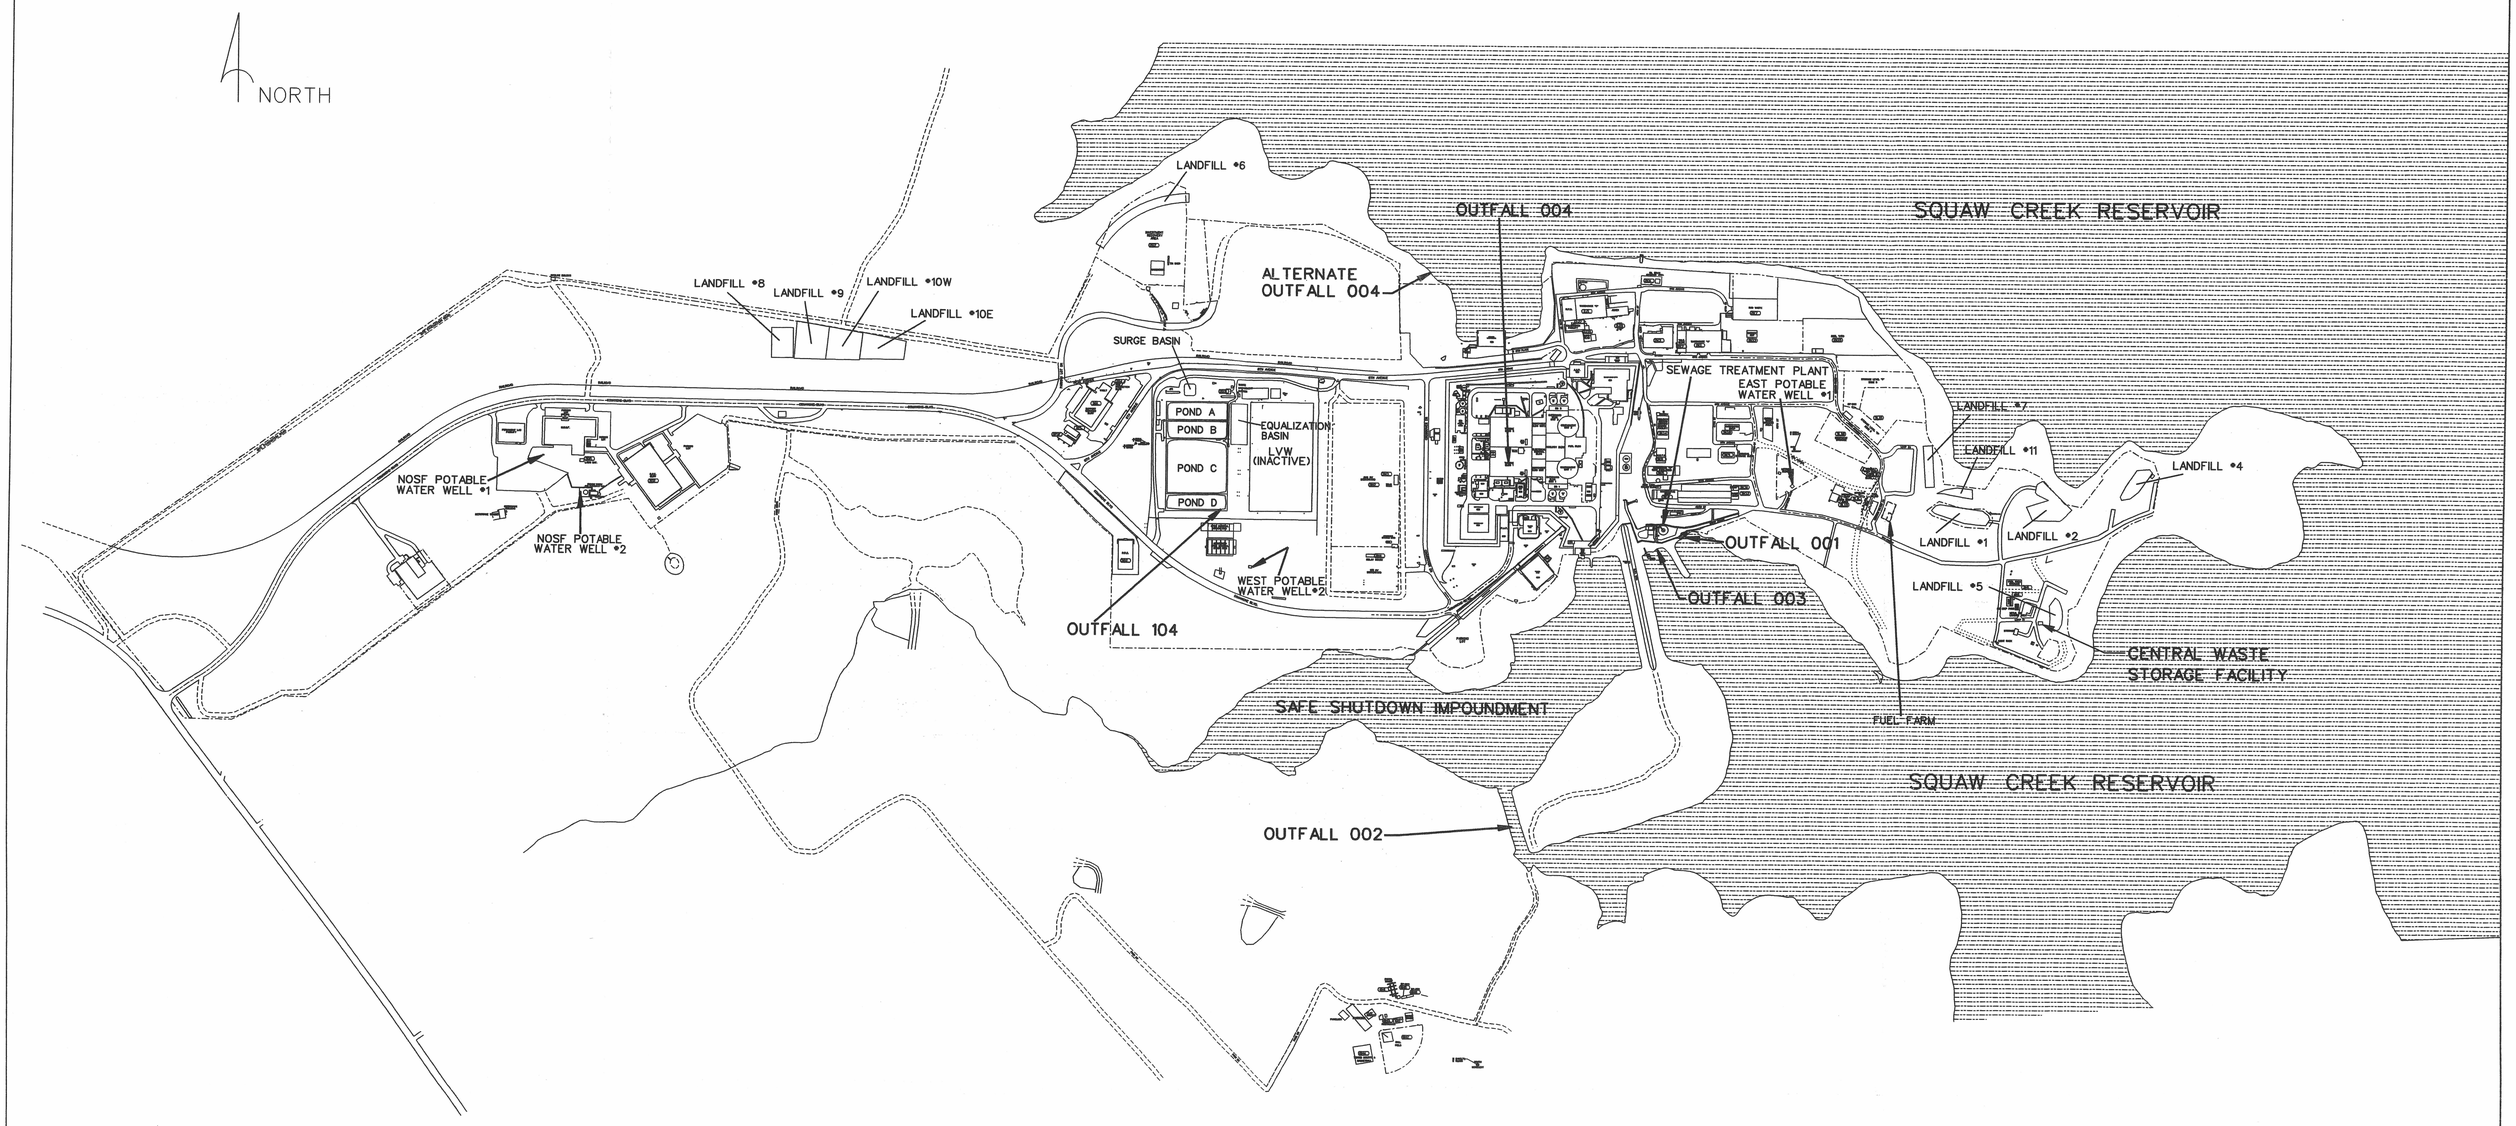

PLAN

TXU GENERATION COMPANY LP
COMANCHE PEAK NUCLEAR POWER PLANT

FACILITY MAP

DRAWN: COLDEN	APPROVED: J.BUNTING	DATE: 8-13-2007
DGN. NO.: T:\TUMCO\TUMCO\DRAWINGS\OTHER\OUTFALL102.DGN		PLATE: 1 OF 1

...\DRAWINGS\OTHER\outfall102.dgn 8/21/2007 10:55:37 AM

D-03