CEC 50-247 INDIAN POINT UNIT 2
MISCELLANEOUS APPLICANT CORRESPONDENCE

— NOTICE —

THE ATTACHED FILES ARE OFFICIAL RECORDS OF THE DIVISION OF DOCUMENT CONTROL. THEY HAVE BEEN CHARGED TO YOU FOR A LIMITED TIME PERIOD AND MUST BE RETURNED TO THE RECORDS FACILITY BRANCH 016. PLEASE DO NOT SEND DOCUMENTS CHARGED OUT THROUGH THE MAIL. REMOVAL OF ANY PAGE(S) FROM DOCUMENT FOR REPRODUCTION MUST BE REFERRED TO FILE PERSONNEL.

DEADLINE RETURN DATE

RETURN TO REGULATORY CENTRAL FILES
ROOM 016

RECORDS FACILITY BRANCH

A200171

INDIAN POINT UNIT NO. 2

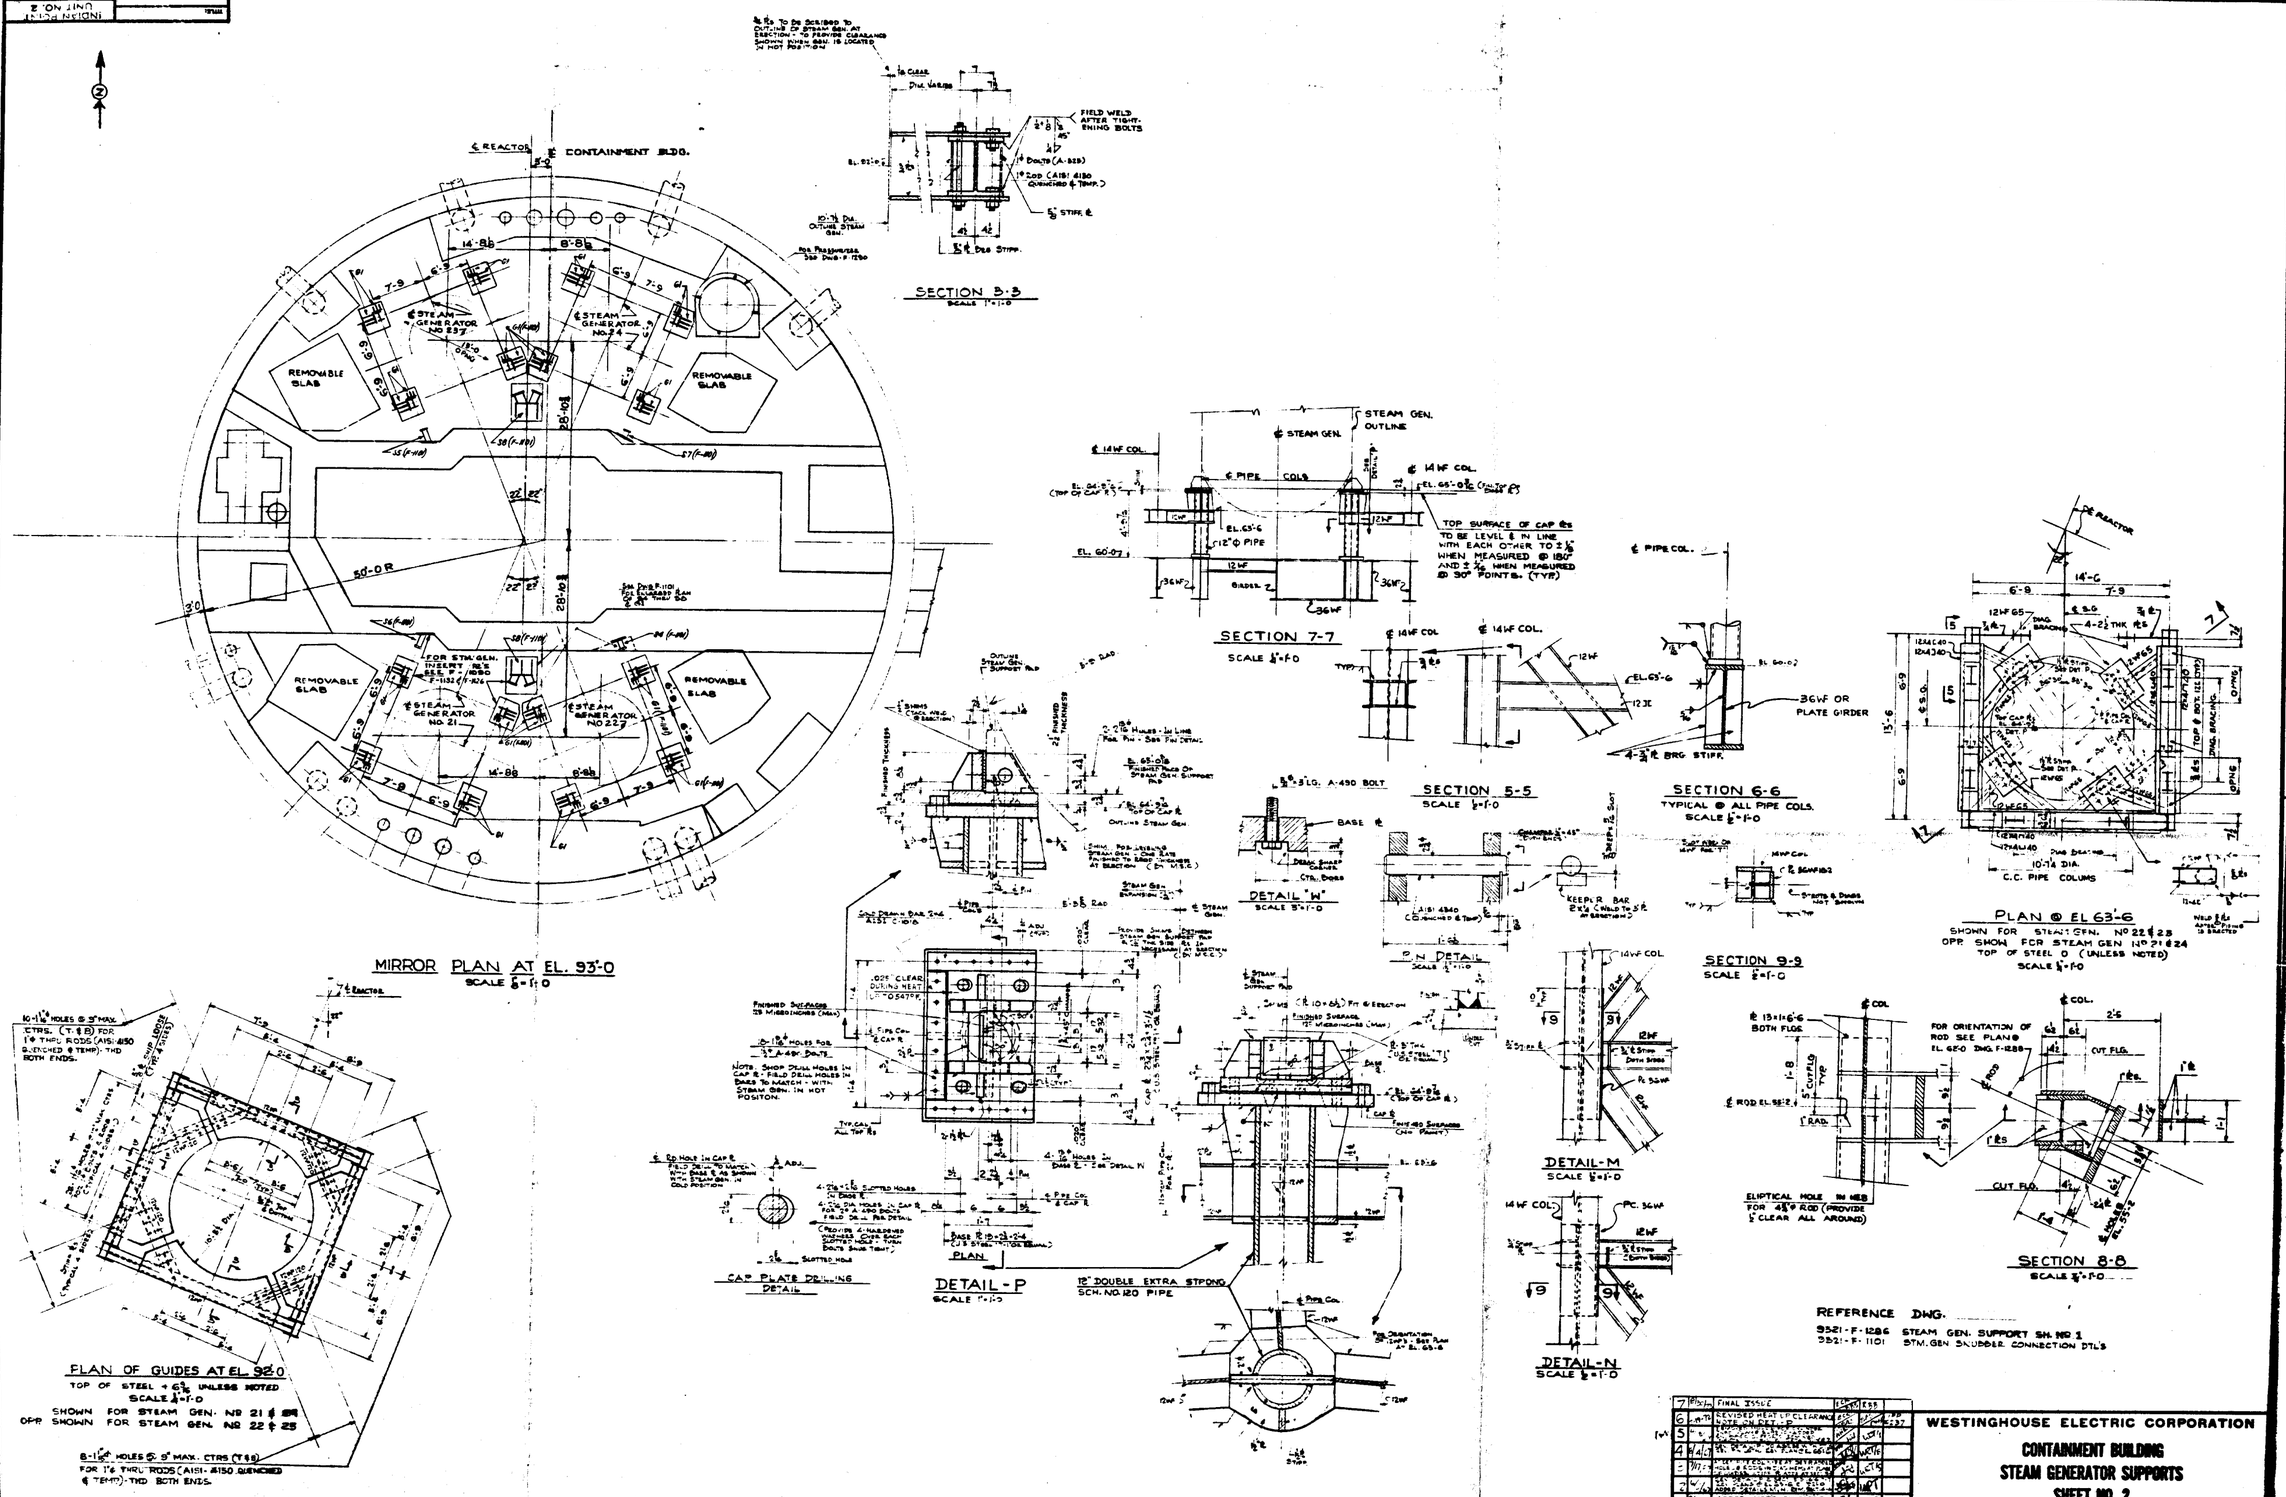

7	10/31/74	FINAL ISSUE			
6	10-7-74	REVISED HEAT UP CLEARANCE NOTE ON DETL-P			9237
5	" "				
4	9/4/74				
3	7/11/74				
2	4/1/74				
1	3/4/74	ADDED NOTE ON SEC 9-9			
B	5/15/67	FOR CONSTRUCTION			
REV	DATE	DESCRIPTION	DRWN	SUPV CHK	CHD

ENGINEER

DATE 6/15/66 SH. 1 OF 1

UNITED ENGINEERS & CONSTRUCTORS INC.

WESTINGHOUSE ELECTRIC CORPORATION

CONTAINMENT BUILDING
STEAM GENERATOR SUPPORTS
SHEET NO. 2

FOR

CONSOLIDATED EDISON COMPANY

INDIAN POINT GENERATING STATION
UNIT NO. 2

U.E.&C. DWG. NO. 9321-F-1287-7

CON. ED. CO. DWG. NO. A200171