ISI-27223

ISI-27223

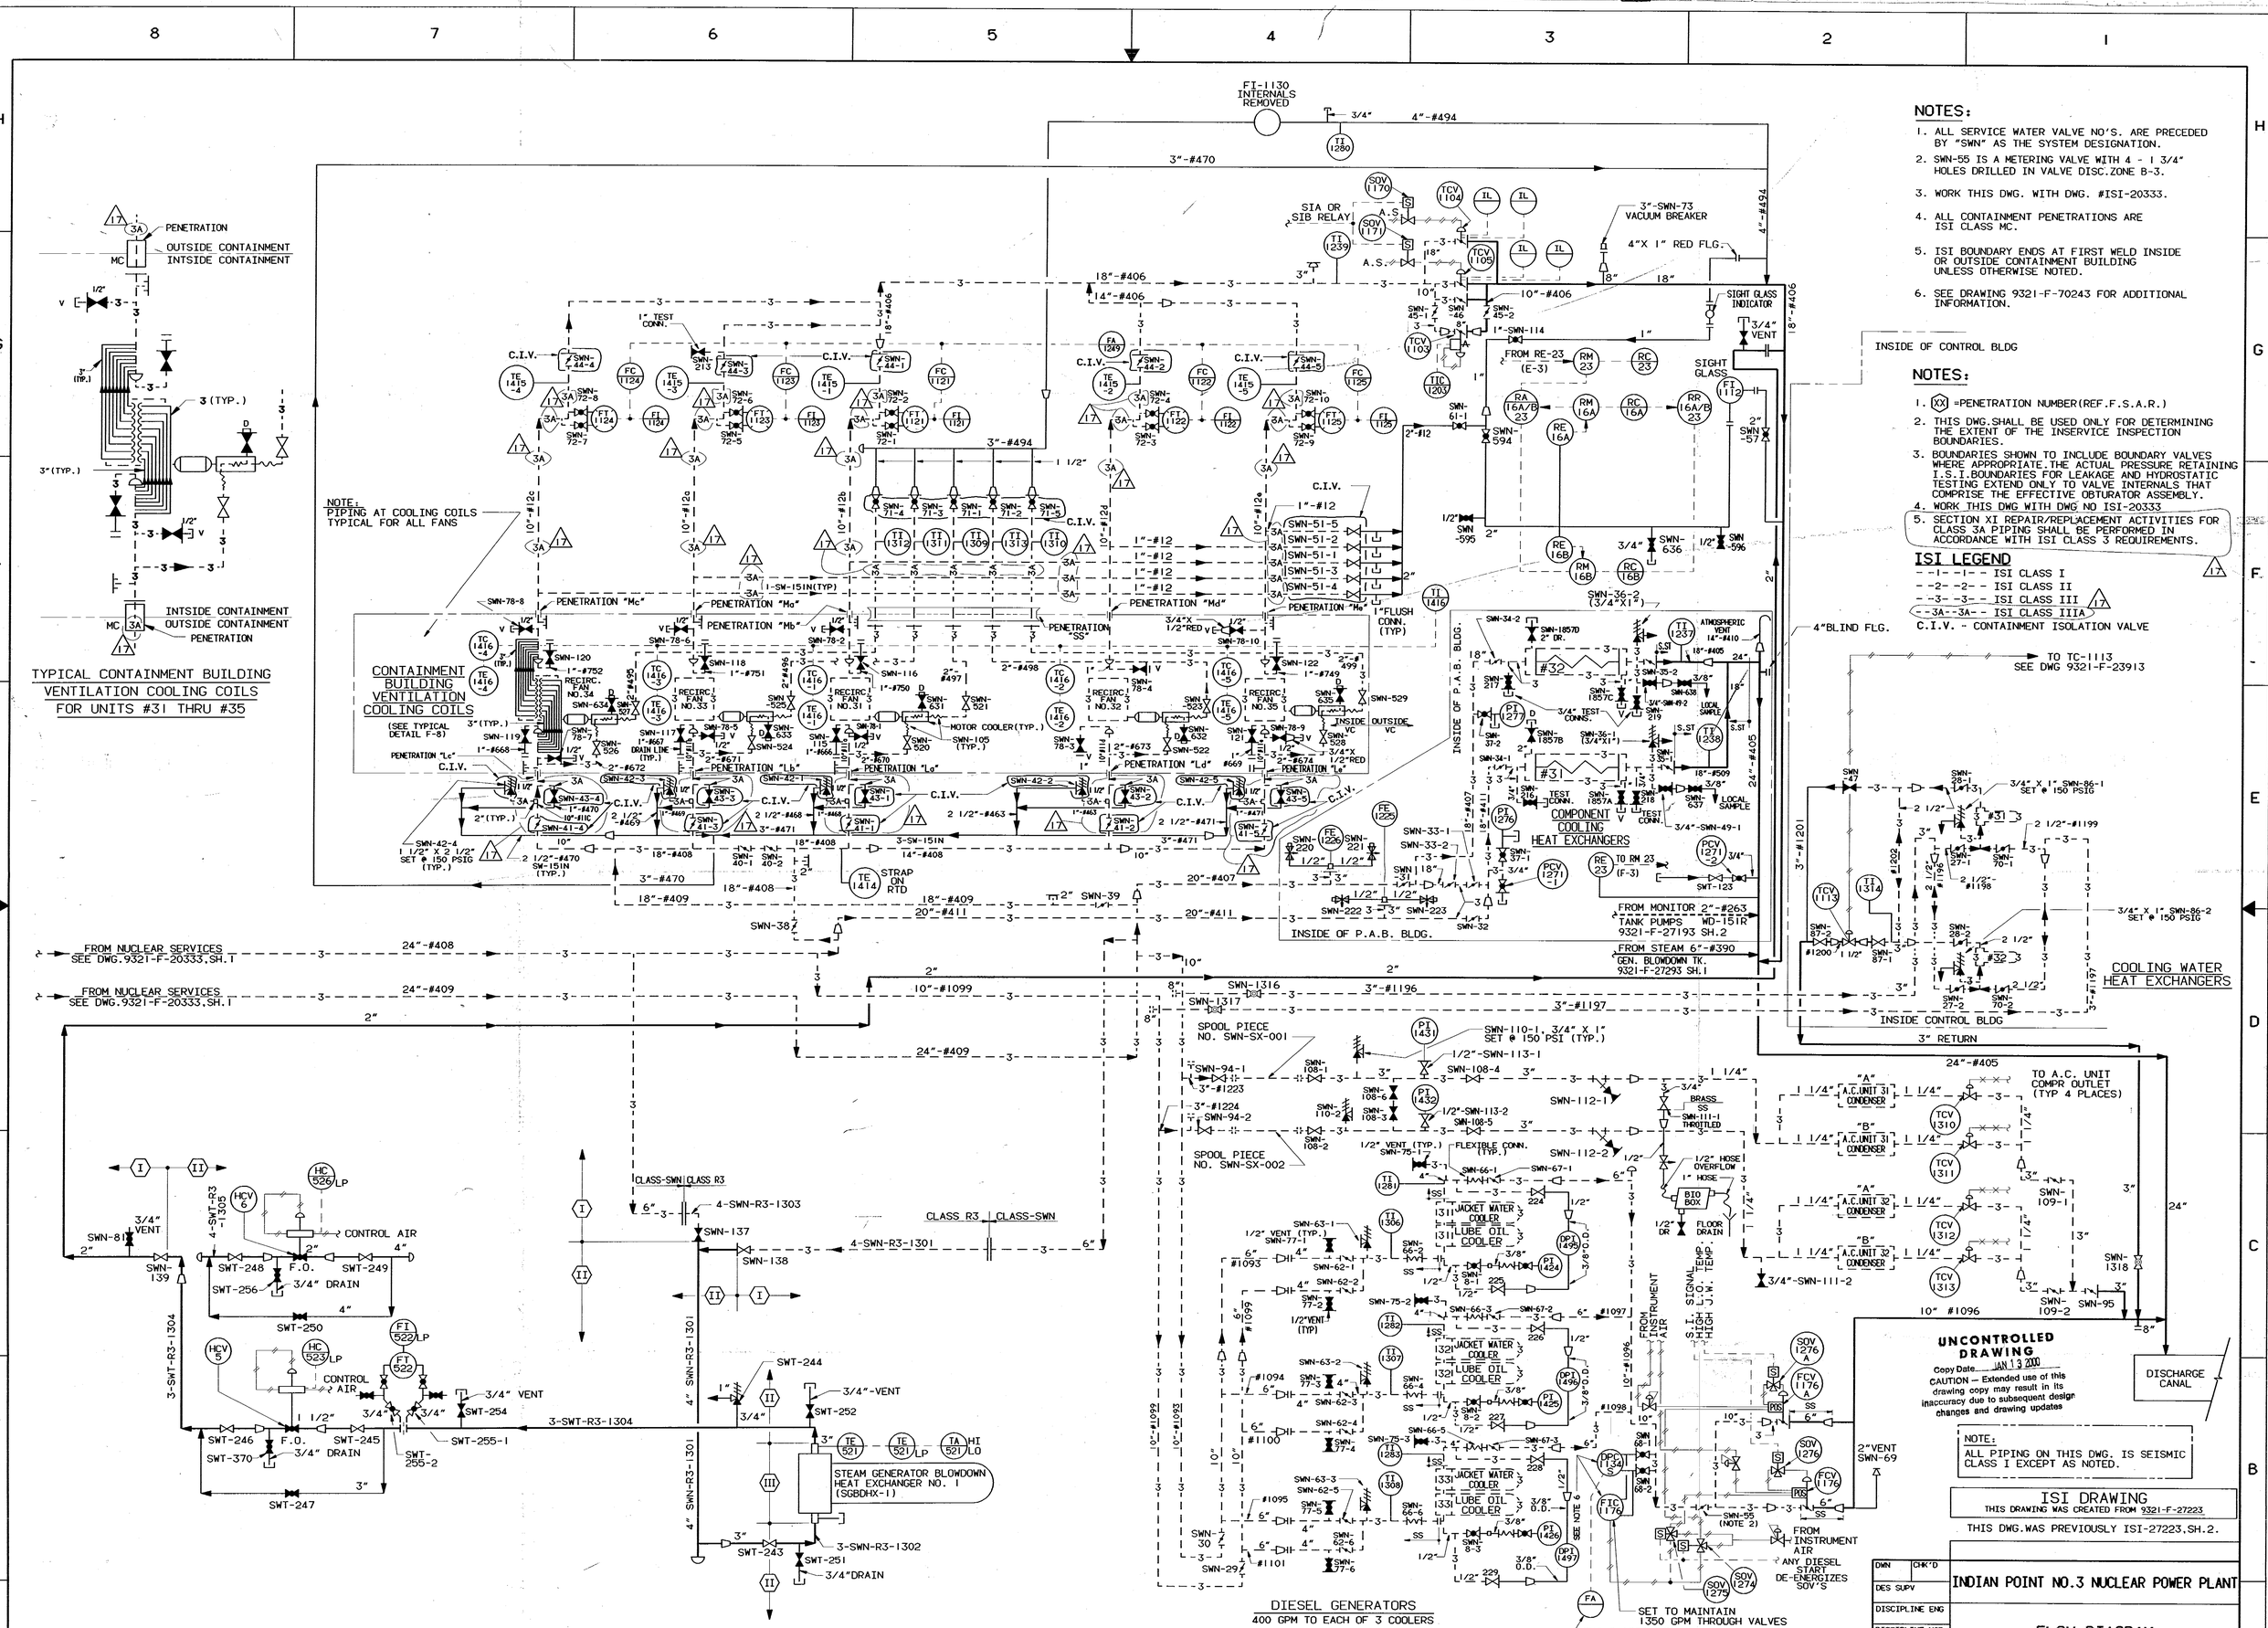

NOTES:

1. ALL SERVICE WATER VALVE NO'S. ARE PRECEDED BY "SWN" AS THE SYSTEM DESIGNATION.
2. SWN-55 IS A METERING VALVE WITH 4 - 1 3/4" HOLES DRILLED IN VALVE DISC.ZONE B-3.
3. WORK THIS DWG. WITH DWG. #ISI-20333.
4. ALL CONTAINMENT PENETRATIONS ARE ISI CLASS MC.
5. ISI BOUNDARY ENDS AT FIRST WELD INSIDE OR OUTSIDE CONTAINMENT BUILDING UNLESS OTHERWISE NOTED.
6. SEE DRAWING 9321-F-70243 FOR ADDITIONAL INFORMATION.

NOTES:

1. (XX) =PENETRATION NUMBER(REF.F.S.A.R.)
2. THIS DWG.SHALL BE USED ONLY FOR DETERMINING THE EXTENT OF THE INSERVICE INSPECTION BOUNDARIES.
3. BOUNDARIES SHOWN TO INCLUDE BOUNDARY VALVES WHERE APPROPRIATE.THE ACTUAL PRESSURE RETAINING I.S.I.BOUNDARIES FOR LEAKAGE AND HYDROSTATIC TESTING EXTEND ONLY TO VALVE INTERNALS THAT COMPRISE THE EFFECTIVE OBTURATOR ASSEMBLY.
4. WORK THIS DWG WITH DWG NO ISI-20333
5. SECTION XI REPAIR/REPLACEMENT ACTIVITIES FOR CLASS 3A PIPING SHALL BE PERFORMED IN ACCORDANCE WITH ISI CLASS 3 REQUIREMENTS.

ISI LEGEND

- -1- -1- - ISI CLASS I
- -2- -2- - ISI CLASS II
- -3- -3- - ISI CLASS III
- -3A--3A- - ISI CLASS IIIA
- C.I.V. - CONTAINMENT ISOLATION VALVE