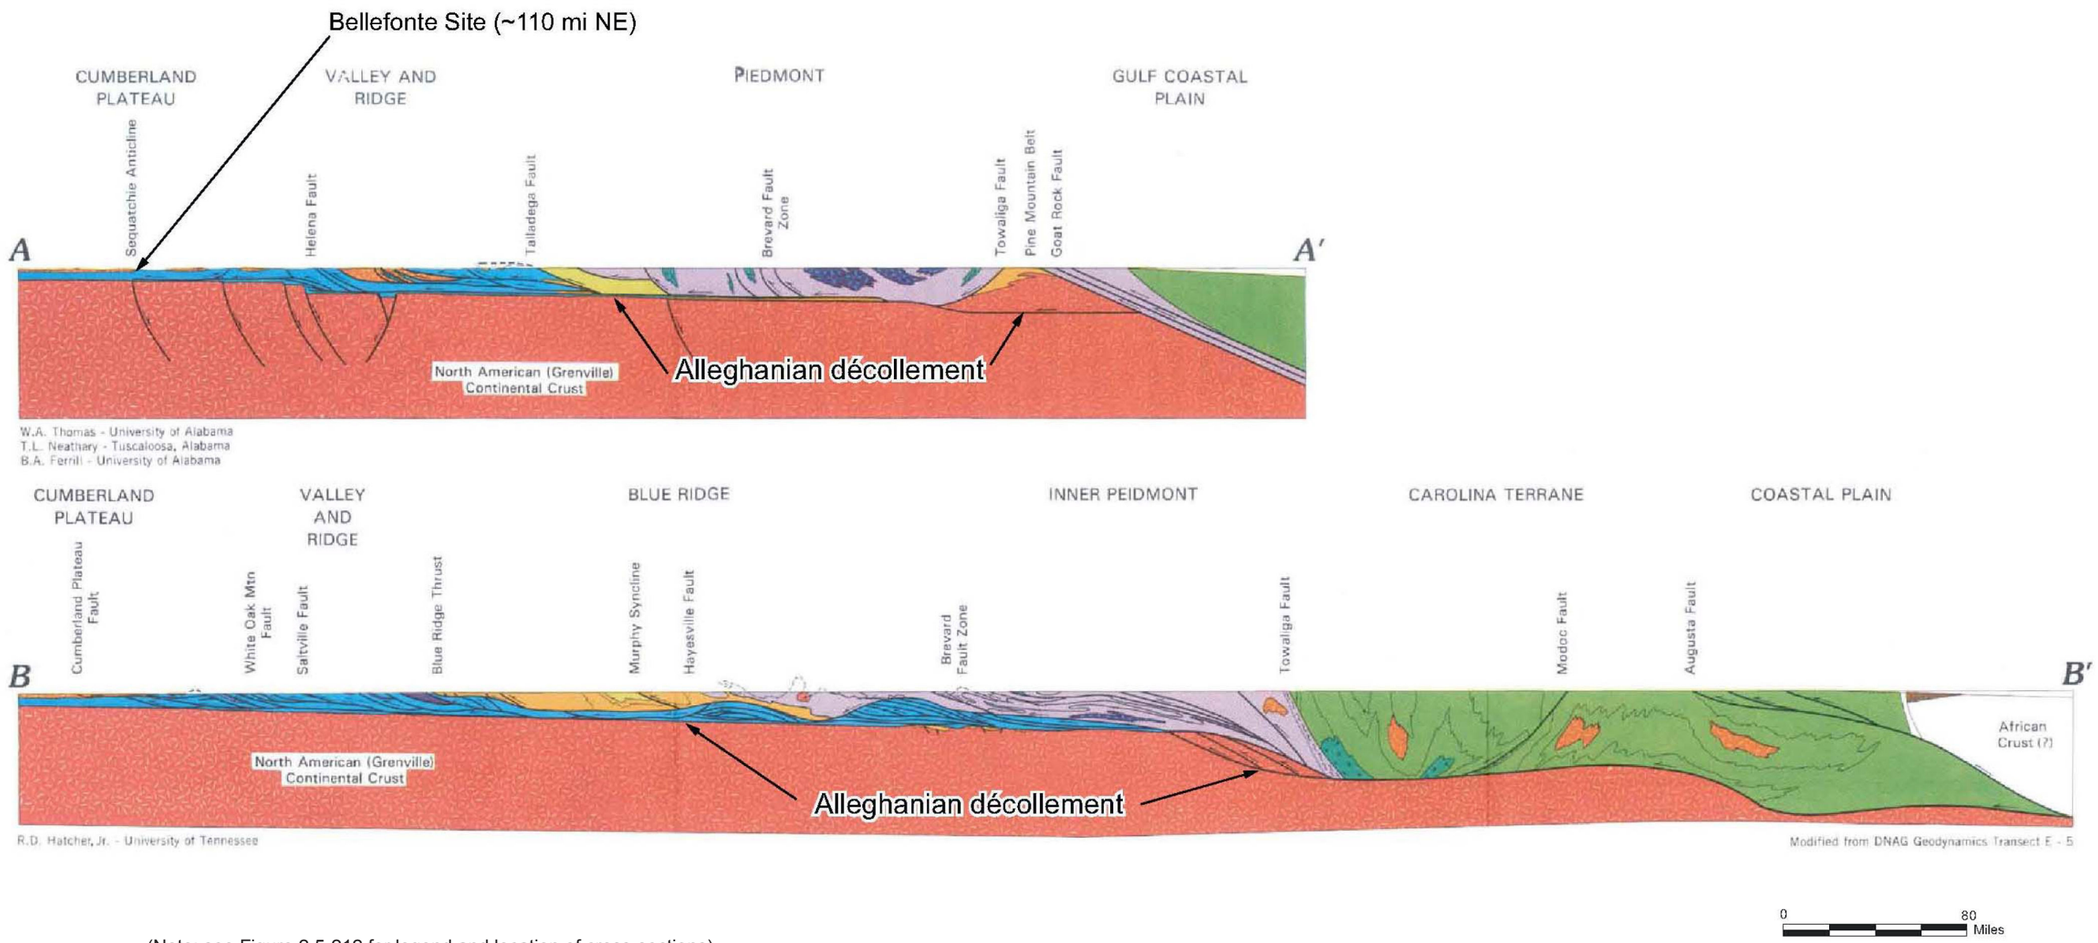

(Note: see Figure 2.5-212 for legend and location of cross-sections)

(Reference 266)

FIGURE 2.5-213
Structural Cross-sections A-A' and B-B'