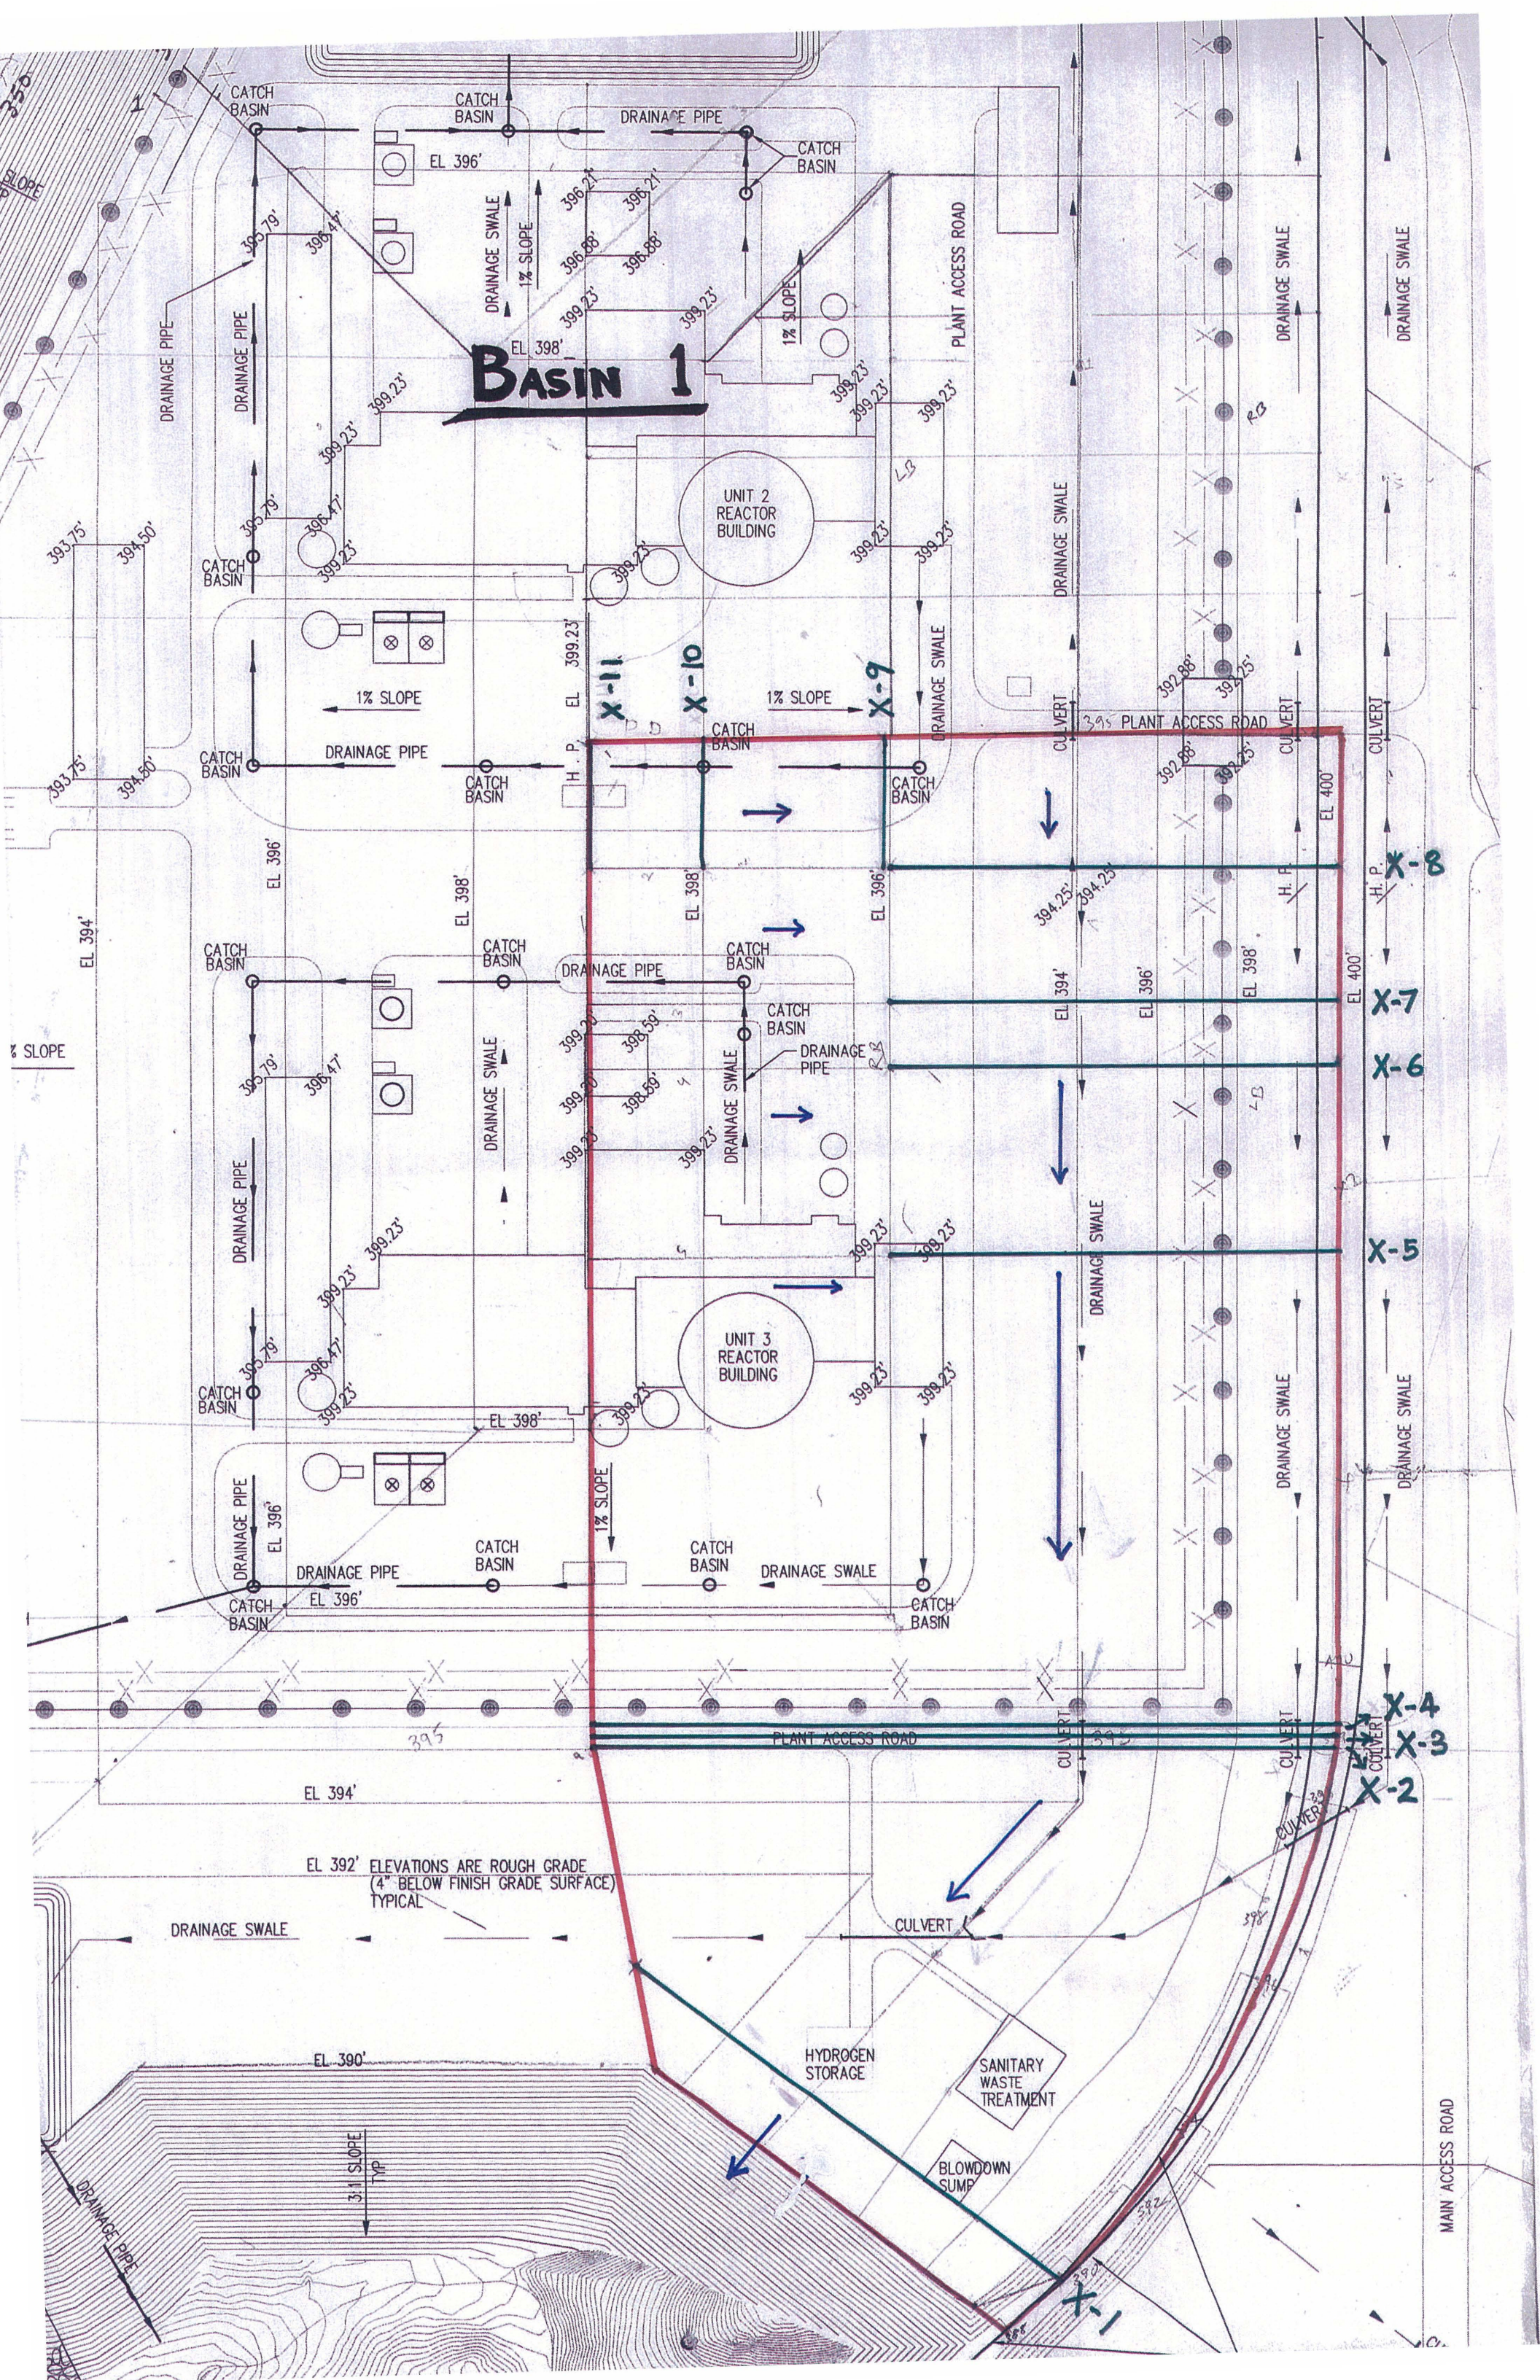
BASIN 1
UNIT 2 REACTOR BUILDING
UNIT 3 REACTOR BUILDING
CATCH BASIN
DRAINAGE PIPE
DRAINAGE SWALE
1% SLOPE
EL 396'
EL 398'
EL 399.23'
PLANT ACCESS ROAD
CULVERT
EL 400'
EL 394'
EL 392' ELEVATIONS ARE ROUGH GRADE (4" BELOW FINISH GRADE SURFACE) TYPICAL
EL 390'
HYDROGEN STORAGE
SANITARY WASTE TREATMENT
BLOWDOWN SUMP
3:1 SLOPE TYP
MAIN ACCESS ROAD
X-1
X-2
X-3
X-4
X-5
X-6
X-7
X-8
X-9
X-10
X-11