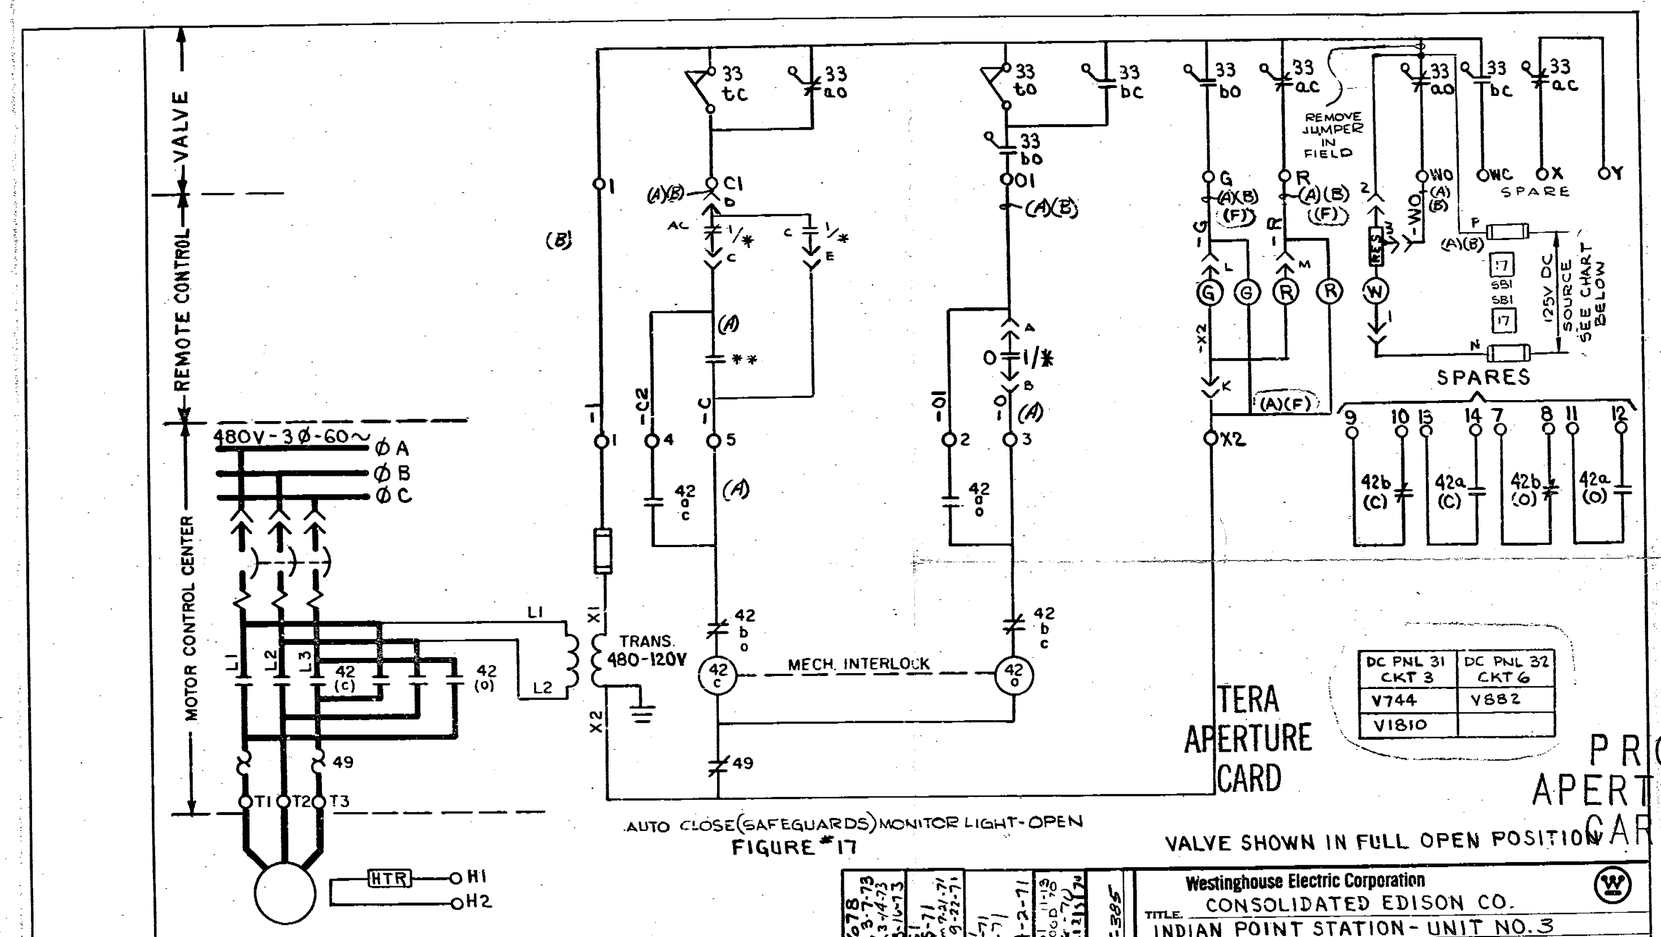

AUTO CLOSE (SAFEGUARDS) MONITOR LIGHT-OPEN

FIGURE #17

TERA APERTURE CARD

DC PNL 31 CKT 3	DC PNL 32 CKT 6
V744	V882
V1810	

PRC APERTURE CARD

VALVE SHOWN IN FULL OPEN POSITION

NOTE:
1. WIRE DESIGNATIONS ARE TO BE PREFIXED WITH VALVE NO.
2. LETTER (A) ETC. REFERS TO CABLE SCHEMATIC.

ECN-9678 W.C.D. 3-7-73	ECN-8051 J.G. 9-15-71	ECN-7161 J.G. 3-9-71	ECN-6051 11-13 J. SHERWOOD 70	S.O. INT-385
5	4	3	2	1 SUB

Westinghouse Electric Corporation

TITLE. CONSOLIDATED EDISON CO.
INDIAN POINT STATION - UNIT NO. 3
ELEMENTARY WIRING DIAG. MOTOR OPERATED VALVE
M. HABERCHAK 8-8-69 8/11/69
500B971
SHEET- 141
ATOMIC POWER DIV., PITTSBURGH, PA., U.S.A.

8110230168

24 C B A A O A A B C 24

Regulatory File Cy.