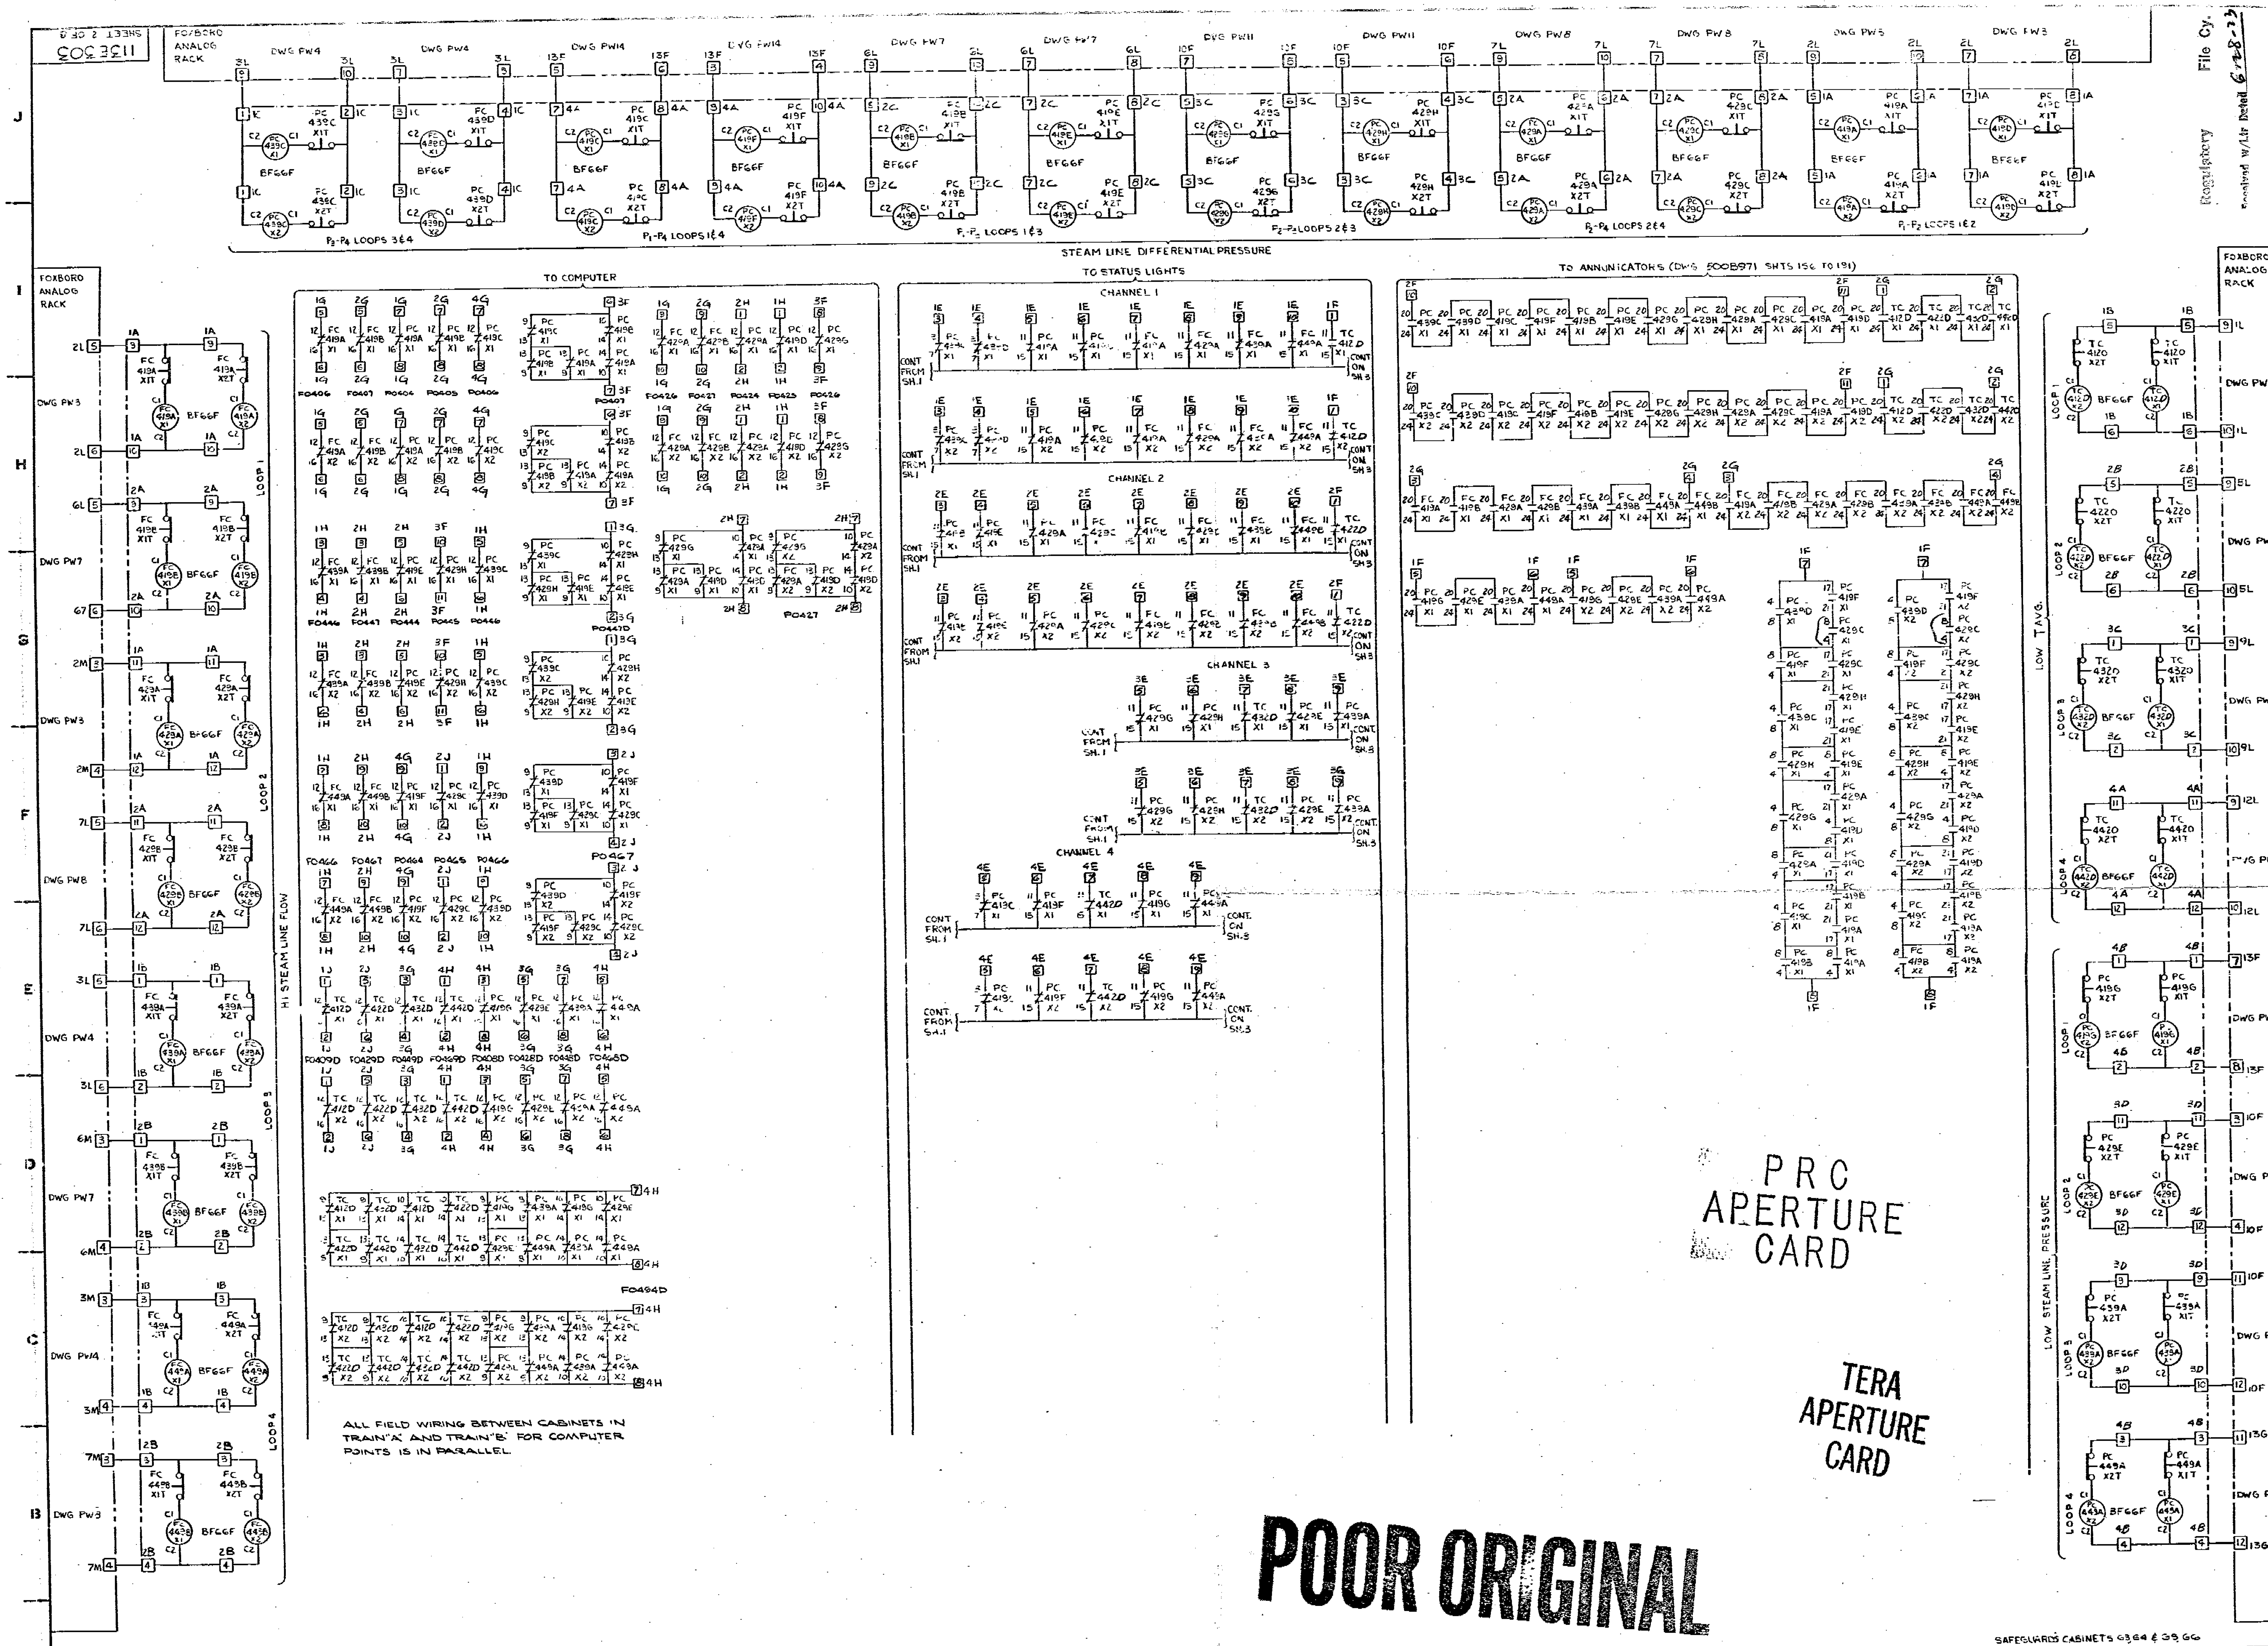

SAFEGUARDS CABINETS 63,64 & 39,66

REV	CHANGE
1	80 INT-385 D 863164
2	INT-385 ICN-G5689 CHANGED TERMINAL BLOCK AND TERMINAL POINT NO'S. GERBER 9-28-70
3	INT-385 ECN-7195 FOXBORO ANALOG RACK TERM. NOS. WERE DIFFERENT PARALLE 4-19-71
4	INT-385 ECN-... REV. CIRCLED GERBER 9/1/72
5	INT-385 ECN-B72... CHANGES ARE CIRCLED DOUZZI 6-8-72

DFTSM	J. GERBER
WESTINGHOUSE ELECTRIC CORPORATION	ATOMIC POWER DIV. PITTSBURGH, PA. U.S.A.
TITLE	CONSOLIDATED EDISON CO. INDIAN POINT STATION UNIT NO. 3 SAFEGUARDS ACTUATION SCHEMES
SCALE	NTS
DWG NO.	113E303
SHEET	2 OF 8
DO NOT SCALE	SUB 12345

File Cy.

Regulatory

Received w/Ltr Dated 6-28-73

PRC APERTURE CARD

TERA APERTURE CARD

POOR ORIGINAL

8110230215